marinescotland
Aquaculture Planning Policy

[redacted]
E: fishfarmreview@scotland.gsi.gov.uk

The Scottish Government

Scottish Sea Farms ltd
South Shian
Connel
By Oban
Argyll
PA37 1SB

1 August 2011

Dear Sirs

GRANT OF PLANNING PERMISSION

The Scottish Ministers, having considered your application, hereby grant planning permission under section 31A of the Town and Country Planning (Scotland) Act 1997 (as amended).

Applicant:	Scottish Sea Farms ltd
Application No:	FFR/ORK/003
Name / Location of Development:	Noust Geo / Backaland, Sound of Eday, Orkney, position 59° 09.903N 2° 44.996W
Nature of Development:	6no. circular fish cages or pens of 80m circumference, including ancillary cage grid and all moorings.

This is subject to the development being in accordance with the plans submitted and attached hereto as stamped and approved, and to the attached conditions.

Yours faithfully

[redacted]

JOHN CONVERY

SCOTTISH GOVERNMENT MARINE FISH FARM PLANNING CONSENT
NOUST GEO / BACKALAND, SOUND OF EDAY, ORKNEY
REFERENCE FFR/ORK/002

Location plan

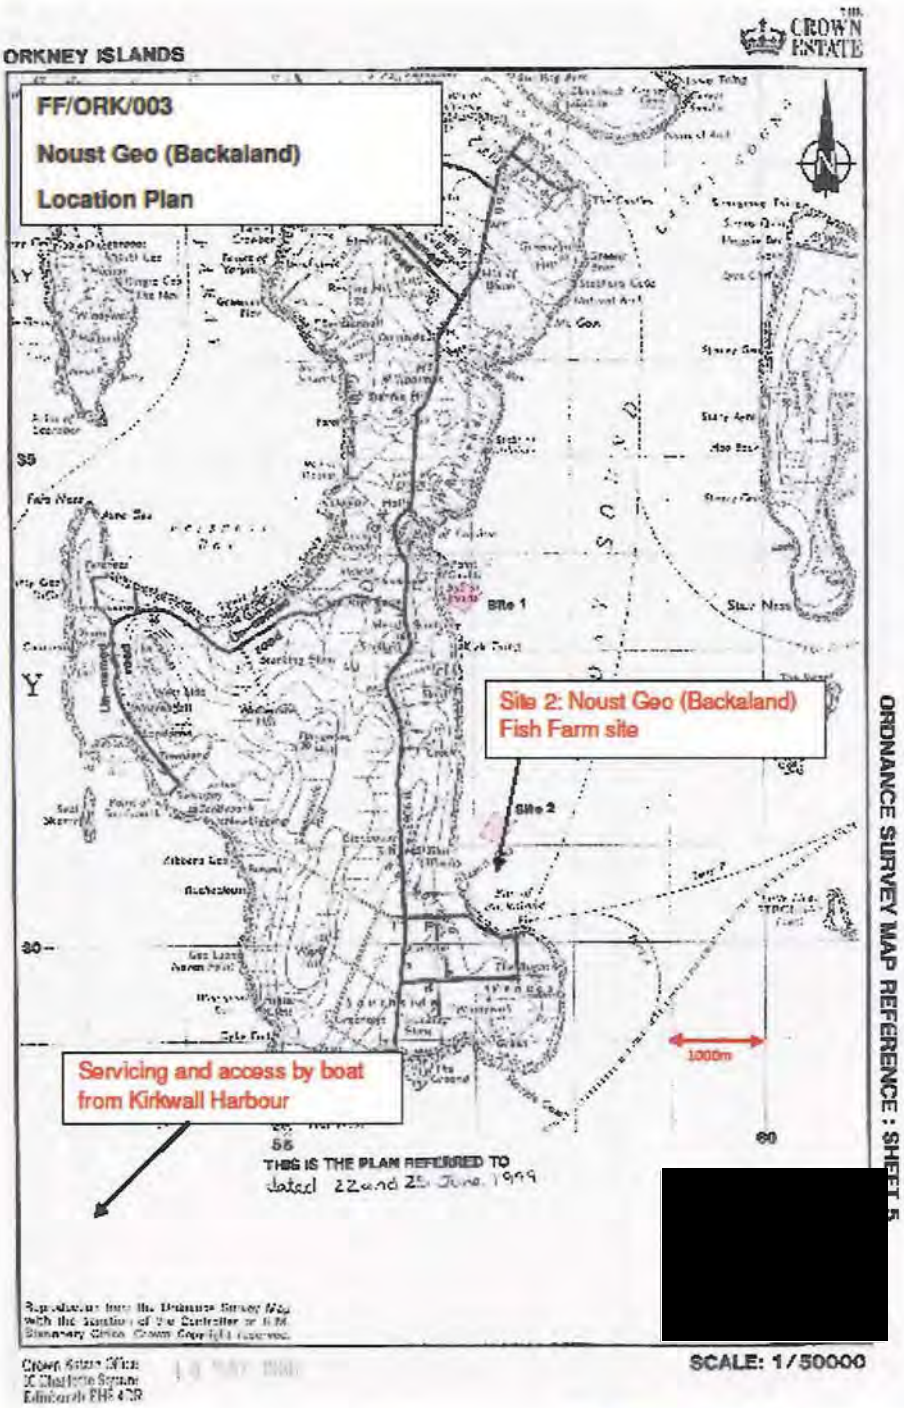

SCOTTISH GOVERNMENT
Application Ref No: FFR/ORK/002
APPROVED by Scottish Ministers (subject to the conditions of the attached permission)
1/8/2011

SCOTTISH GOVERNMENT MARINE FISH FARM PLANNING CONSENT
NOUST GEO / BACKALAND, SOUND OF EDAY, ORKNEY
REFERENCE FFR/ORK/002

Admiralty chart

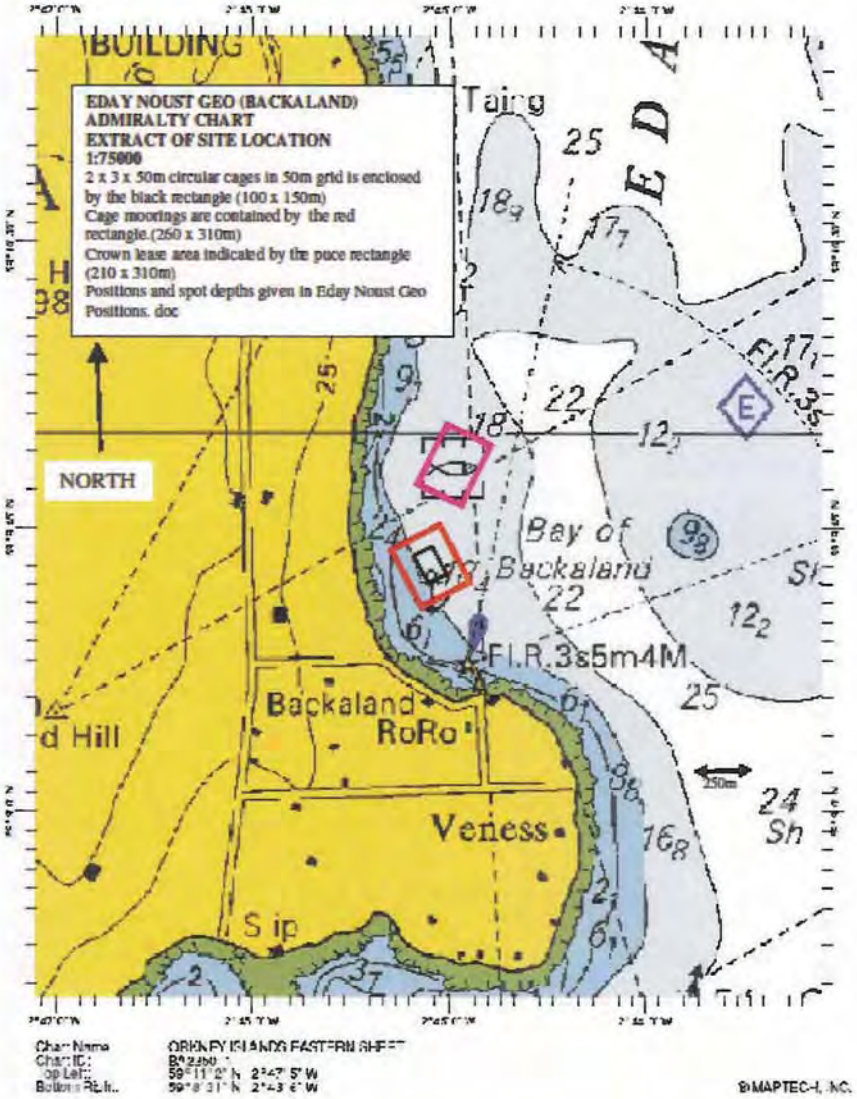

SCOTTISH GOVERNMENT
Application Ref No: FFR/ORK/002
APPROVED by Scottish Ministers (subject to the conditions of the attached permission)
1/8/2011
[redacted]

SCOTTISH GOVERNMENT MARINE FISH FARM PLANNING CONSENT
NOUST GEO / BACKALAND, SOUND OF EDAY, ORKNEY
REFERENCE FFR/ORK/002

Site plan 1:2,500

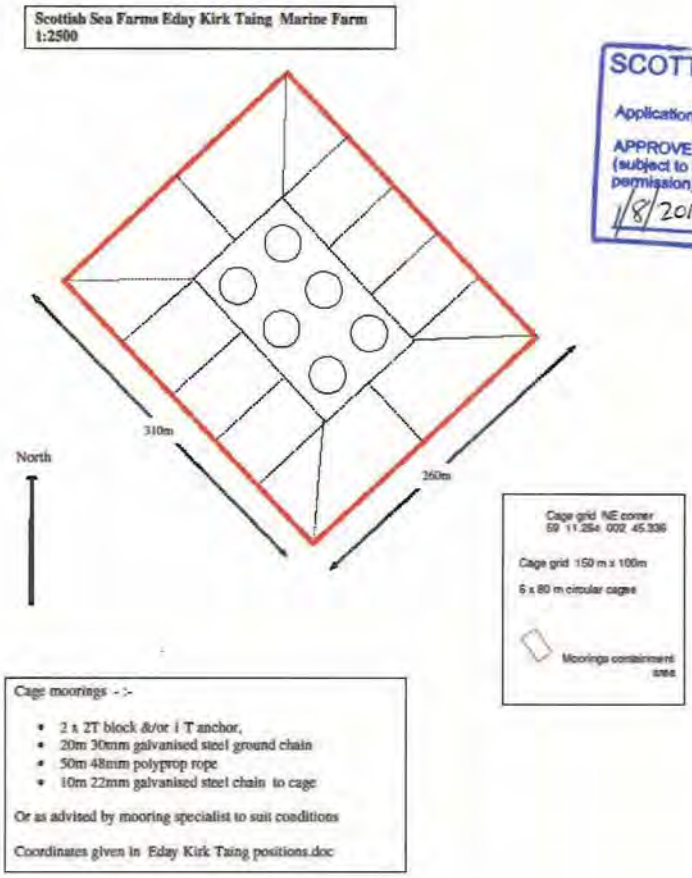

SCOTTISH GOVERNMENT
Application Ref No: FFR/ORK/002
APPROVED by Scottish Ministers (subject to the conditions of the attached permission)
1/8/2011
[redacted]

Site co-ordinates

Position	Latitude	Longitude	NGR
cage grid corner NW	59 09.677	02 45.177	357043 1030745
cage grid corner NE	59 09.701	02 45.086	357130 1030790
cage grid corner SE	59 09.631	02 45.006	357205 1030659
cage grid corner SW	59 09.604	02 45.103	357112 1030610
Extent of moorings NW	59 09.689	02 45.297	356929 1030770
Extent of moorings NE	59 09.758	02 45.056	357160 1030895
Extent of moorings SE	59 09.615	02 45.889	357316 1030629
Extent of moorings SW	59 09.546	02 45.125	357090 1030503
Present Crown lease NW	59 10.014	02 45.009	357210 1031370
Present Crown lease NE	59 09.972	02 44.809	357400 1031290
Present Crown lease SE	59 09.813	02 44.932	357280 1031000
Present Crown lease SW	59 09.857	02 45.132	357090 1031080

SCOTTISH GOVERNMENT PLANNING PERMISSION No FFR/ORK/003

SCHEDULE OF CONDITIONS

Condition 1

Subject to Condition 2, the equipment shall be as set out in the application and submitted plans and the site operator shall operate the development in accordance with the provisions of the application, submitted plans and all supporting information.

Reason: To ensure that the appropriate mitigation measures, strategies and procedures detailed in the application are implemented in continuing to operate this site.

Condition 2

In the event of equipment falling into disrepair or becoming damaged, adrift, stranded, abandoned or sunk in such a manner as to cause an obstruction or danger to navigation, the site operator shall carry out or make suitable arrangements for the carrying out of all measures necessary for lighting, buoying, raising, repairing, moving or destroying, as appropriate, the whole or any part of the equipment so as to remove the obstruction or danger to navigation.

Reason: In the interests of navigational safety.