marinescotland
Aquaculture Planning Policy

[redacted]
E: fishfarmreview@scotland.gsi.gov.uk

The Scottish Government

Scottish Sea Farms ltd
South Shian
Connel
By Oban
Argyll
PA37 1SB

1 August 2011

Dear Sirs

GRANT OF PLANNING PERMISSION

The Scottish Ministers, having considered your application, hereby grant planning permission under section 31A of the Town and Country Planning (Scotland) Act 1997 (as amended).

Applicant:	Scottish Sea Farms ltd
Application No:	FFR/ORK/002
Name / Location of Development:	Kirk Taing, Sound of Eday, Orkney position 59° 11.149N 2° 45.282W
Nature of Development:	6no. circular fish cages or pens of 80m circumference, including ancillary cage grid and all moorings.

This is subject to the development being in accordance with the plans submitted and attached hereto as stamped and approved, and to the attached conditions.

Yours faithfully

[redacted]

JOHN CONVERY

SCOTTISH GOVERNMENT MARINE FISH FARM PLANNING CONSENT

KIRK TAING, SOUND OF EDAY, ORKNEY

REFERENCE FFR/ORK/003

Location plan

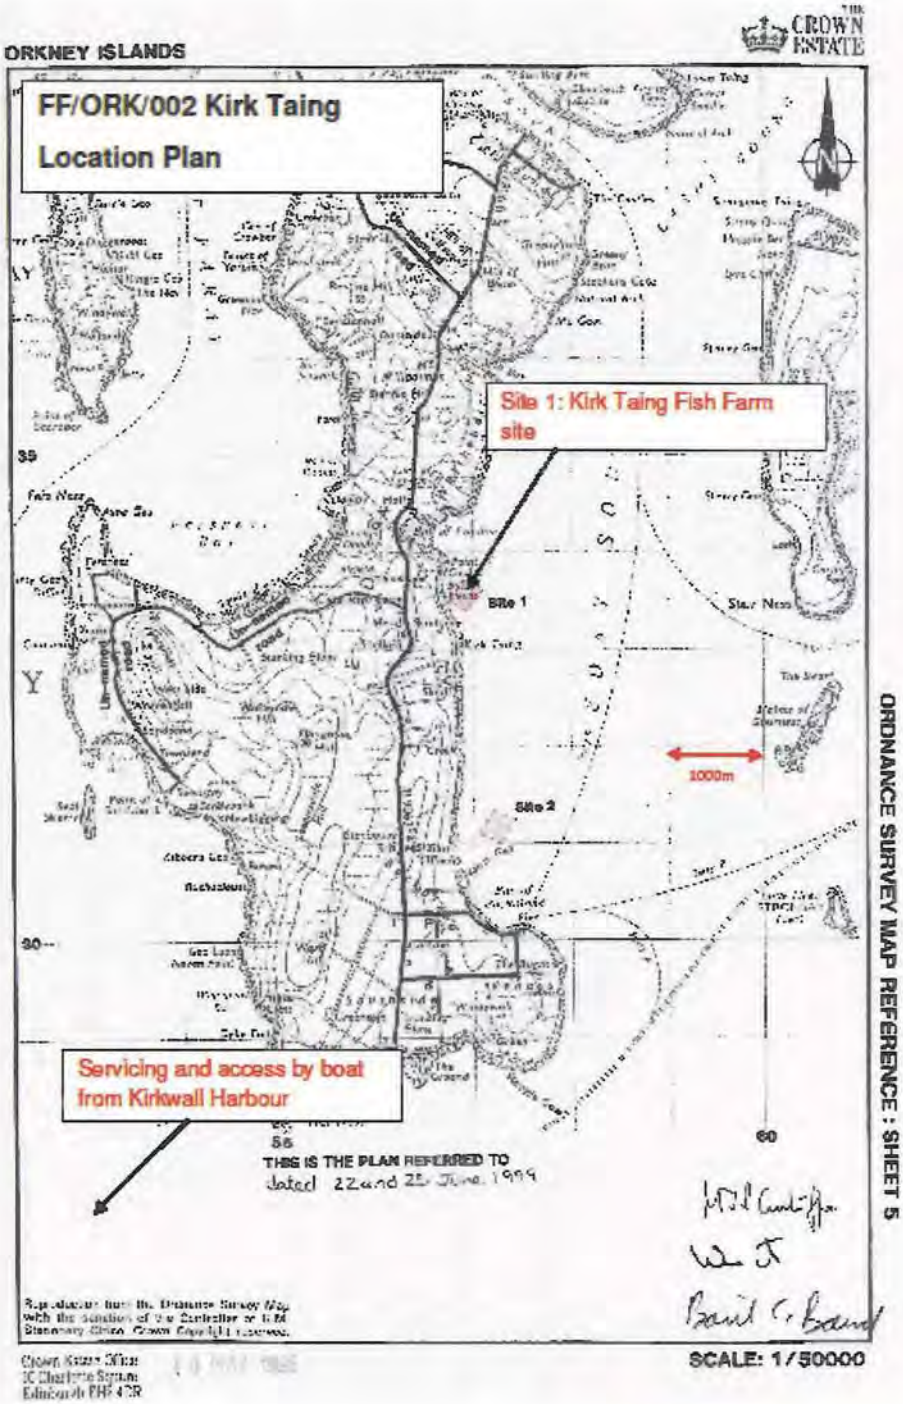

SCOTTISH GOVERNMENT
Application Ref No: FFR/ORK/003
APPROVED by Scottish Ministers (subject to the conditions of the attached permission)
1/8/2011
[redacted]

SCOTTISH GOVERNMENT MARINE FISH FARM PLANNING CONSENT

KIRK TAING, SOUND OF EDAY, ORKNEY

REFERENCE FFR/ORK/003

Admiralty chart

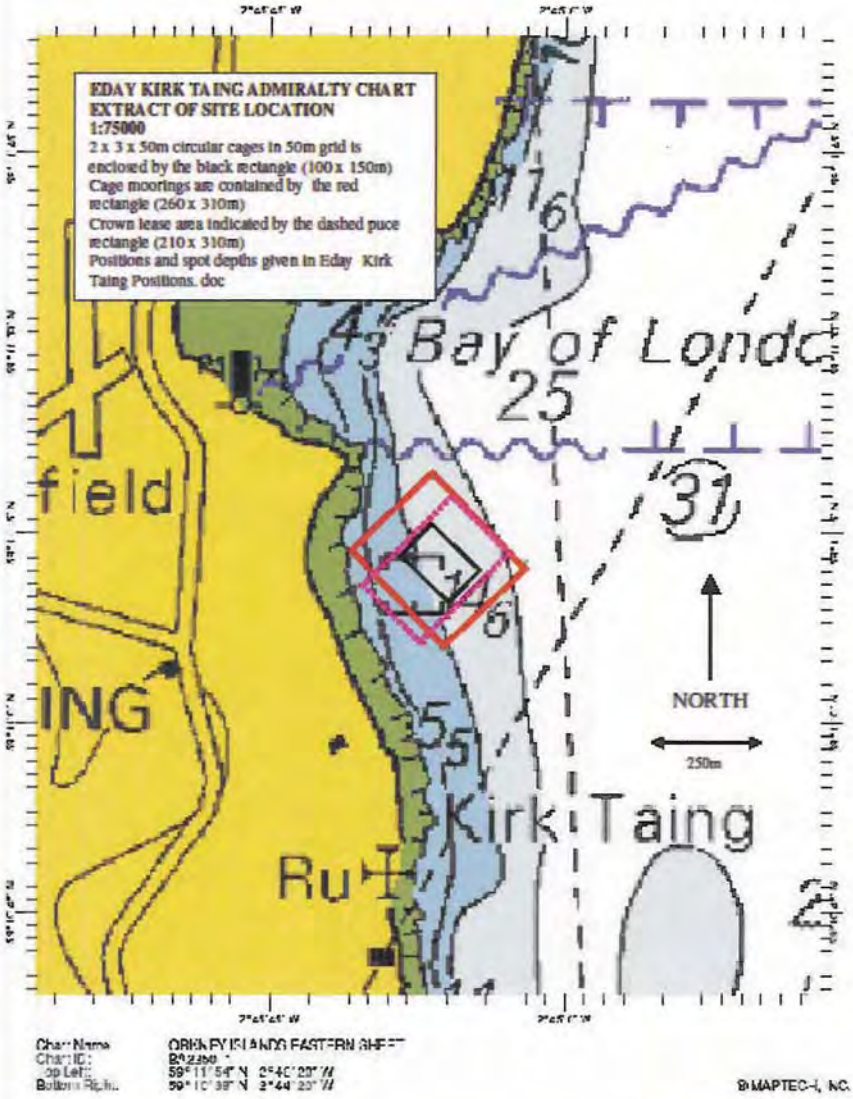

Chart Name ORKNEY ISLANDS EASTERN SHEET
Chart ID: BA2250
Top Left: 59° 11' 54" N 2° 40' 20" W
Bottom Right: 59° 10' 39" N 2° 44' 20" W

© MAPTECH, INC.

SCOTTISH GOVERNMENT
Application Ref No: FFR/ORK/003
APPROVED by Scottish Ministers (subject to the conditions of the attached permission)
1/8/2011 [redacted]

SCOTTISH GOVERNMENT MARINE FISH FARM PLANNING CONSENT
KIRK TAING, SOUND OF EDAY, ORKNEY
REFERENCE FFR/ORK/003

Site plan 1:2,500

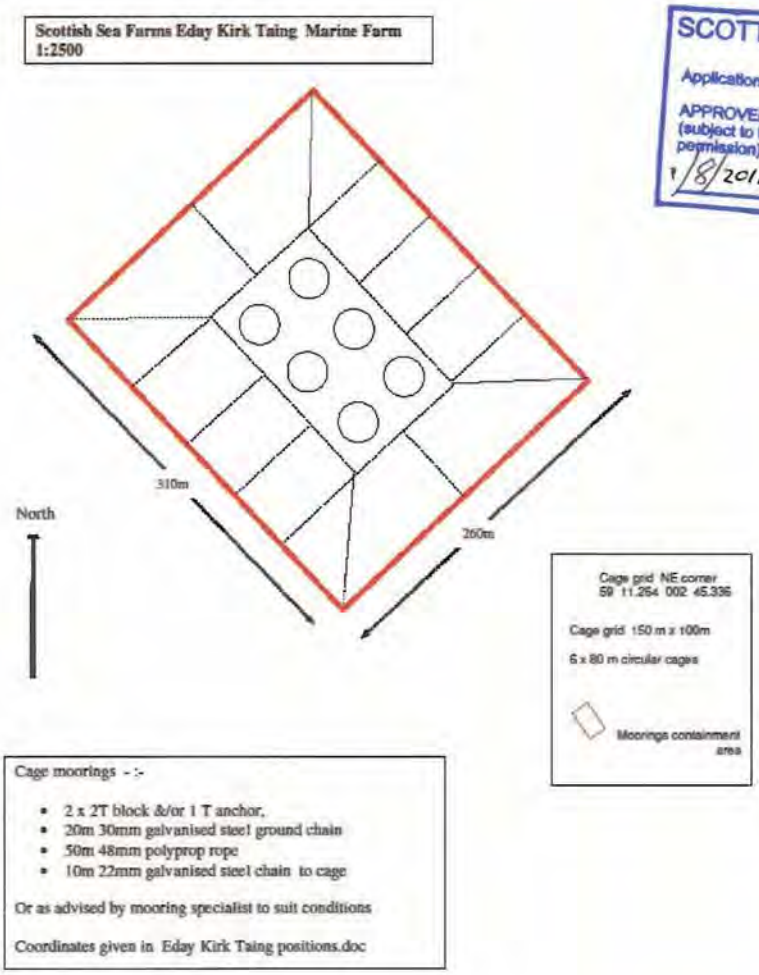

SCOTTISH GOVERNMENT
Application Ref No: FFR/ORK/003
APPROVED by Scottish Ministers (subject to the conditions of the attached permission)
1/8/2011
[redacted]

Site co-ordinates

Position	Latitude	Longitude	NGR
cage grid corner NW	59 11.224	02 45.414	356850 1033620
cage grid corner NE	59 11.264	02 45.336	356925 1033694
cage grid corner SE	59 11.205	02 45.226	357029 1033583
cage grid corner SW	59 11.166	02 45.302	356955 1033512
Extent of moorings NW	59 11.224	02 45.537	356733 1033621
Extent of moorings NE	59 11.324	02 45.337	356925 1033806
Extent of moorings SE	59 11.209	02 45.105	357144 1033590
Extent of moorings SW	59 11.101	02 45.307	356949 1033391
NW crown lease corner	59 11.182	02 45.520	356748 1033544
NE crown lease corner	59 11.301	02 45.291	356969 1033762
SE crown lease corner	59 11.225	02 45.133	357118 1033620
SW crown lease corner	59 11.106	02 45.359	356900 1033400

SCOTTISH GOVERNMENT PLANNING PERMISSION No FFR/ORK/002

SCHEDULE OF CONDITIONS

Condition 1

Subject to Condition 2, the equipment shall be as set out in the application and submitted plans and the site operator shall operate the development in accordance with the provisions of the application, submitted plans and all supporting information.

Reason: To ensure that the appropriate mitigation measures, strategies and procedures detailed in the application are implemented in continuing to operate this site.

Condition 2

In the event of equipment falling into disrepair or becoming damaged, adrift, stranded, abandoned or sunk in such a manner as to cause an obstruction or danger to navigation, the site operator shall carry out or make suitable arrangements for the carrying out of all measures necessary for lighting, buoying, raising, repairing, moving or destroying, as appropriate, the whole or any part of the equipment so as to remove the obstruction or danger to navigation.

Reason: In the interests of navigational safety.