marine scotland
Aquaculture Planning Policy

[redacted]
E: fishfarmreview@scotland.gsi.gov.uk

The Scottish Government

Scottish Sea Farms Ltd
Blacksness Pier
Scalloway
Shetland Islands

04 February 2014

Dear Sirs

GRANT OF PLANNING PERMISSION

The Scottish Ministers, having considered your application dated 18 July 2013, hereby grant planning permission under section 31A of the Town and Country Planning (Scotland) Act 1997 (as amended).

APPLICANT:	Scottish Sea Farms Ltd
APPLICATION No:	FFA/ZET/004
NAME / LOCATION OF DEVELOPMENT:	Brunnaness, Burra, Shetland Islands Position: 60°6'44.927 - 01°18'34.286
NATURE OF DEVELOPMENT:	10 no 80m circle cages, for the cultivation of Atlantic salmon.

This is subject to the development being in accordance with the plans submitted and attached hereto as stamped and approved, and to the attached conditions.

Yours faithfully,

[redacted]

Kate Smith

SCOTTISH GOVERNMENT PLANNING PERMISSION No FFA/ZET/004

SCHEDULE OF CONDITIONS

Condition 1

Subject to Conditions 2, 3 and 4 the equipment shall be as set out in the application and submitted plans and the site operator shall operate the development in accordance with the provisions of the application, submitted plans and all supporting information.

Reason: To ensure that the appropriate mitigation measures, strategies and procedures detailed in the application are implemented in continuing to operate this site.

Condition 2

In the event of equipment falling into disrepair or becoming damaged, adrift, stranded, abandoned or sunk in such a manner as to cause an obstruction or danger to navigation, such works (including lighting, buoying, raising, repairing, moving or destroying the whole or any part of that equipment) as may be needed to remove the obstruction or danger to navigation must be carried out.

Reason: In the interests of navigational safety.

Condition 3

The most northeasterly and most southeasterly corners of any deployed group of cages shall each be marked by a yellow pole fitted with a yellow multiplication cross topmark and a yellow flashing light with characteristic group flash four every twelve seconds (Fl(4) Y 12s). The pole shall be at least 75mm in diameter and not less than 2 metres in height such that the lights are exhibited from a point at least 1 metre above any onstruction on the cage group and maintain a visible range of 2 nautical miles.

Reason: In the interest of navigational safety and to comply with the guidelines laid down by the Northern Lighthouse Board.

Condition 4

The equipment consented by this permission cannot be deployed or operated at the same time as that equipment consented by Shetland Islands Council planning permission 2012/007/MAR (twelve (12) 6m x 6m square steel cages for research purposes).

Reason: For the avoidance of doubt as to what is being authorised by this permission and in the interests of biosecurity.

INFORMATIVE

The Aquatic Animal Health (Scotland) Regulations 2009 requires the authorisation of all Aquaculture Production Businesses (APB's) in relation to animal health requirements for aquaculture animals and products thereof, and on the prevention and control of certain diseases in aquatic animals. The authorisation procedure is undertaken on behalf of the Scottish Ministers by the Fish Health Inspectorate (FHI) AT Marine Scotland Marine Laboratory. To apply for authorisation for an APB or to amend details of an existing APB or any site that an APB is authorised to operate at, you are advised to contact the FHI as follows: Fish Health Inspectorate, Marine Scotland Marine Laboratory, PO Box 101, 75 Victoria Road, Aberdeen, AB11 9DB. Tel: 01244295525; Email:ms.fishhealth@scotland.gsi.gov.uk

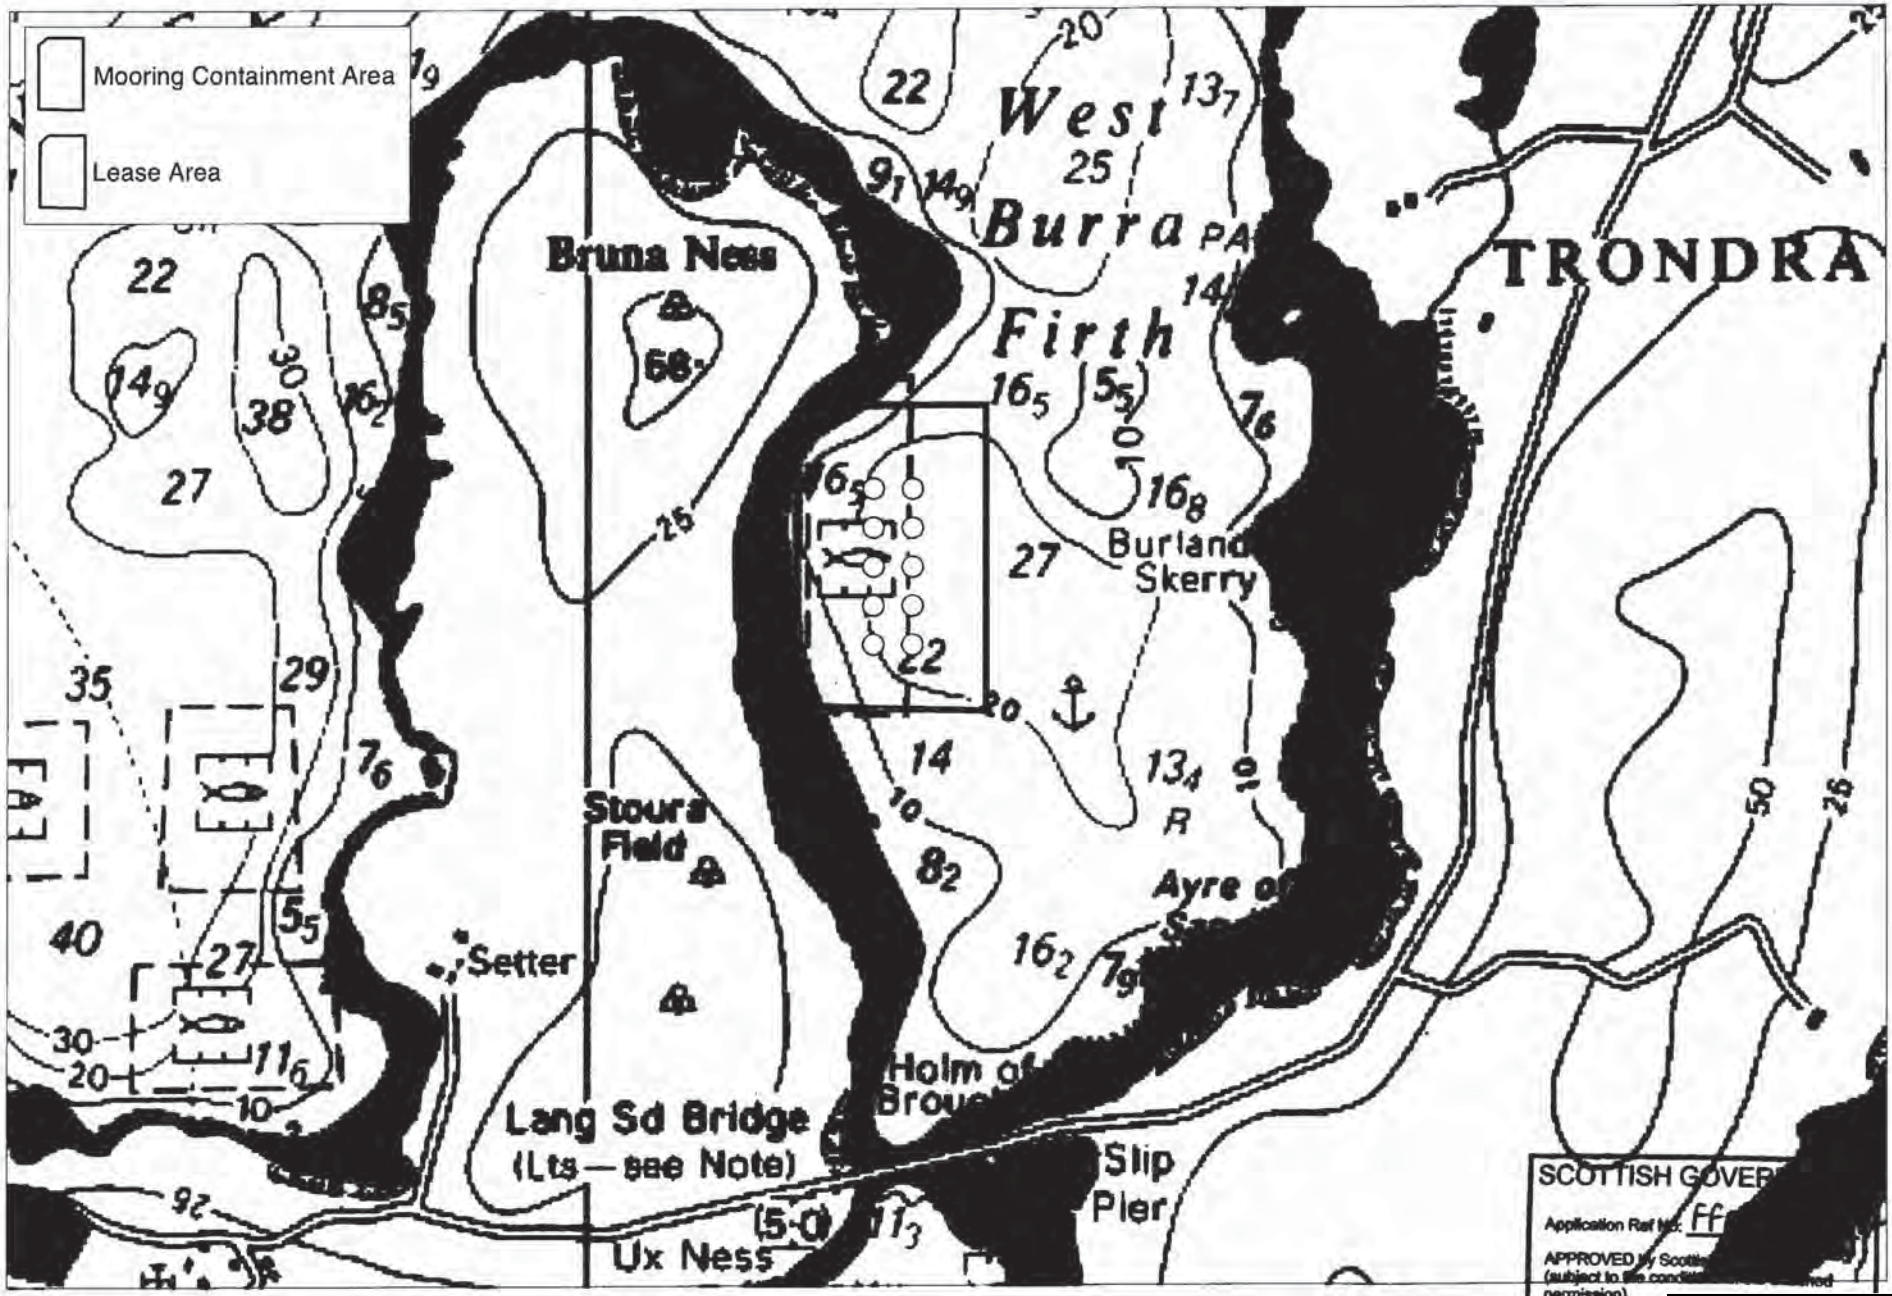
Mooring Containment Area
Lease Area
West
Burra
Firth
TRONDRA
Bruna Ness
Burland Skerry
Stoura Field
Setter
Lang Sd Bridge
(Lts — see Note)
Holm of
Slip
Pier
Ux Ness
SCOTTISH GOVER
Application Ref No: Ff
APPROVED by Scottish
(subject to the conditions
permission)
04/02/14
[redacted]

A4 Original

© Copyright Vega Technical Services (VTS)
No part of this document may be reproduced or transmitted in any form without the written permission of VTS. This document should not be relied on or used in circumstances other than those for which it was originally prepared and for which VTS was commissioned. VTS accepts no responsibility for this document to any other party other than the person by whom it was commissioned.

North-West - 60°06'50.062 01°18'42.422.

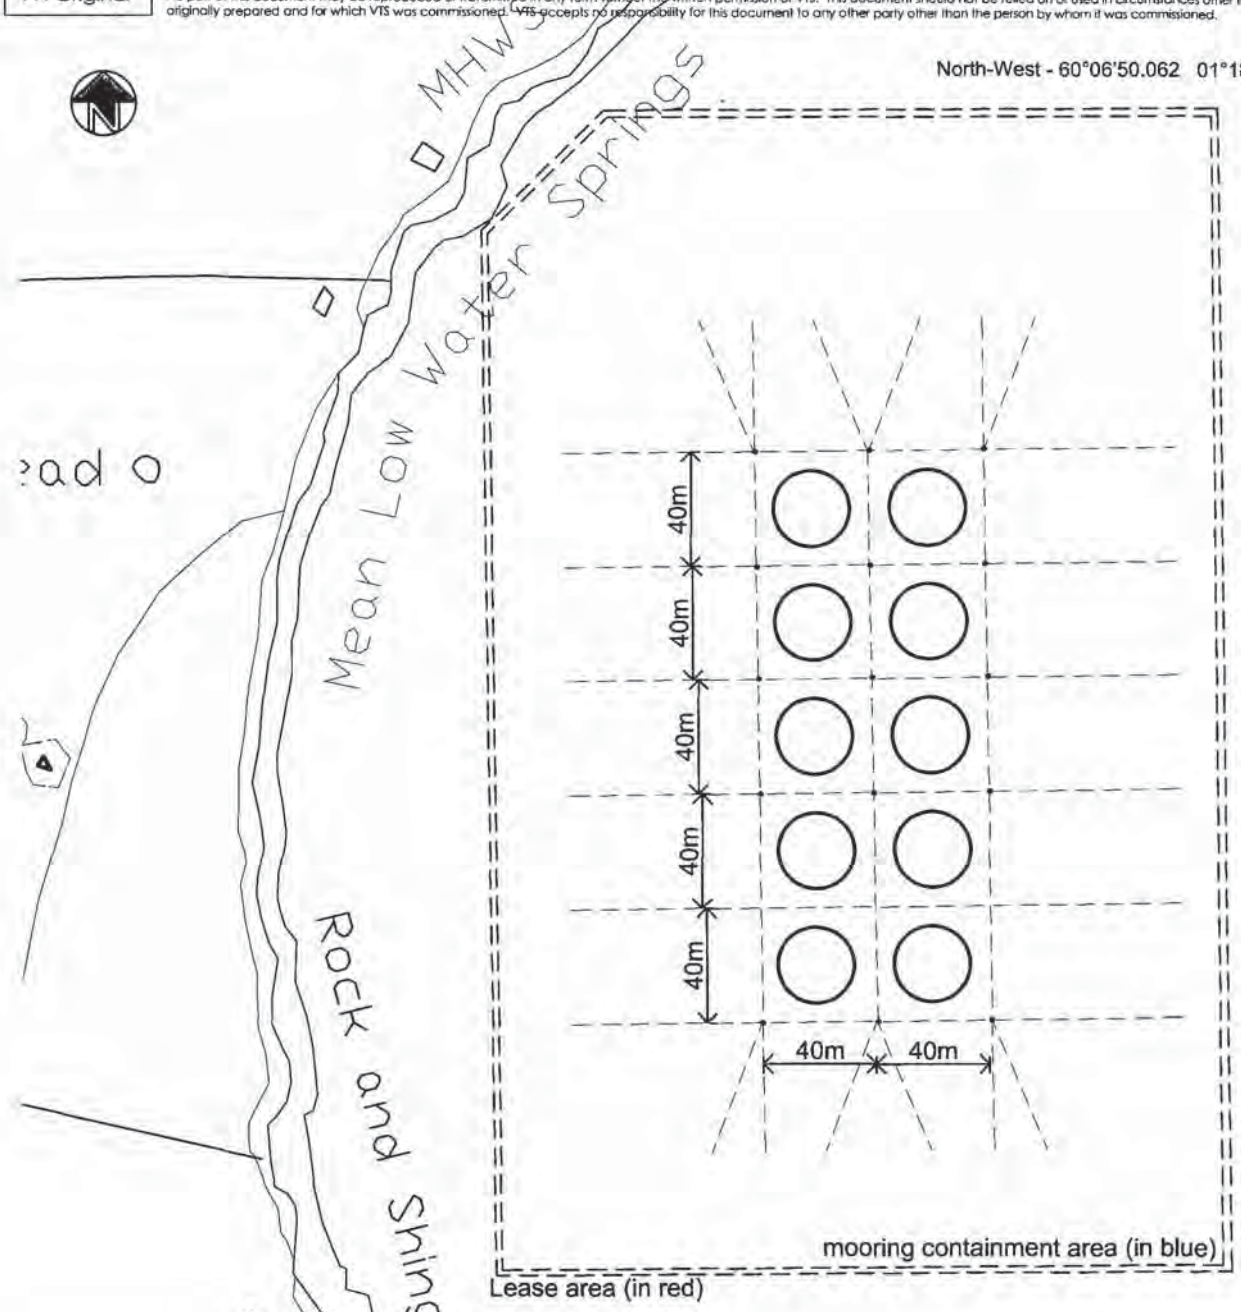

CAGE MOORING NOTES

1. Cage grid 80 x 200m
2. 10 x 80m circular cages
3. Mooring bouys on 40 x 40m grid
4. 500kg anchors on sides and 700kg at ends
5. 40mm steel ground chain
6. 40mm sea steel rope
7. 16mm long link galvanised steel chain to cages.

SITE PLAN
Scale 1:2,500

SCOTTISH GOVERNMENT
Application Ref No: FFA/ZET/004
APPROVED by Scottish Ministers (subject to the conditions of the attached permission)
04/02/14 [redacted]

Scottish Sea Farms

VEGA TECHNICAL SERVICES
Architectural, Land Surveying and Civil Engineering CAD drafting

[redacted]

HOSWICK VISITOR CENTRE • SANDWICK • SHETLAND • ZE2 9HL
Tel: (01950) 431 502/279
Mob: 07770 854 578
E-mail: michael@vegatech.plus.com

Project: SCOTTISH SEA FARMS LIMITED BRUNNANESS		Date Drawn: 25.9.11
Drawing Title: Site plan		Scale(s) @ A4: 1:2,500
Drawing Status: PLANNING	Drawing Number: 704 / 11.1	Revision: b

A4 Original

© Copyright Vega Technical Services (VTS)
No part of this document may be reproduced or transmitted in any form without the written permission of VTS. This document should not be relied on or used in circumstances other than those for which it was originally prepared and for which VTS was commissioned. VTS accepts no responsibility for this document to any other party other than the person by whom it was commissioned.

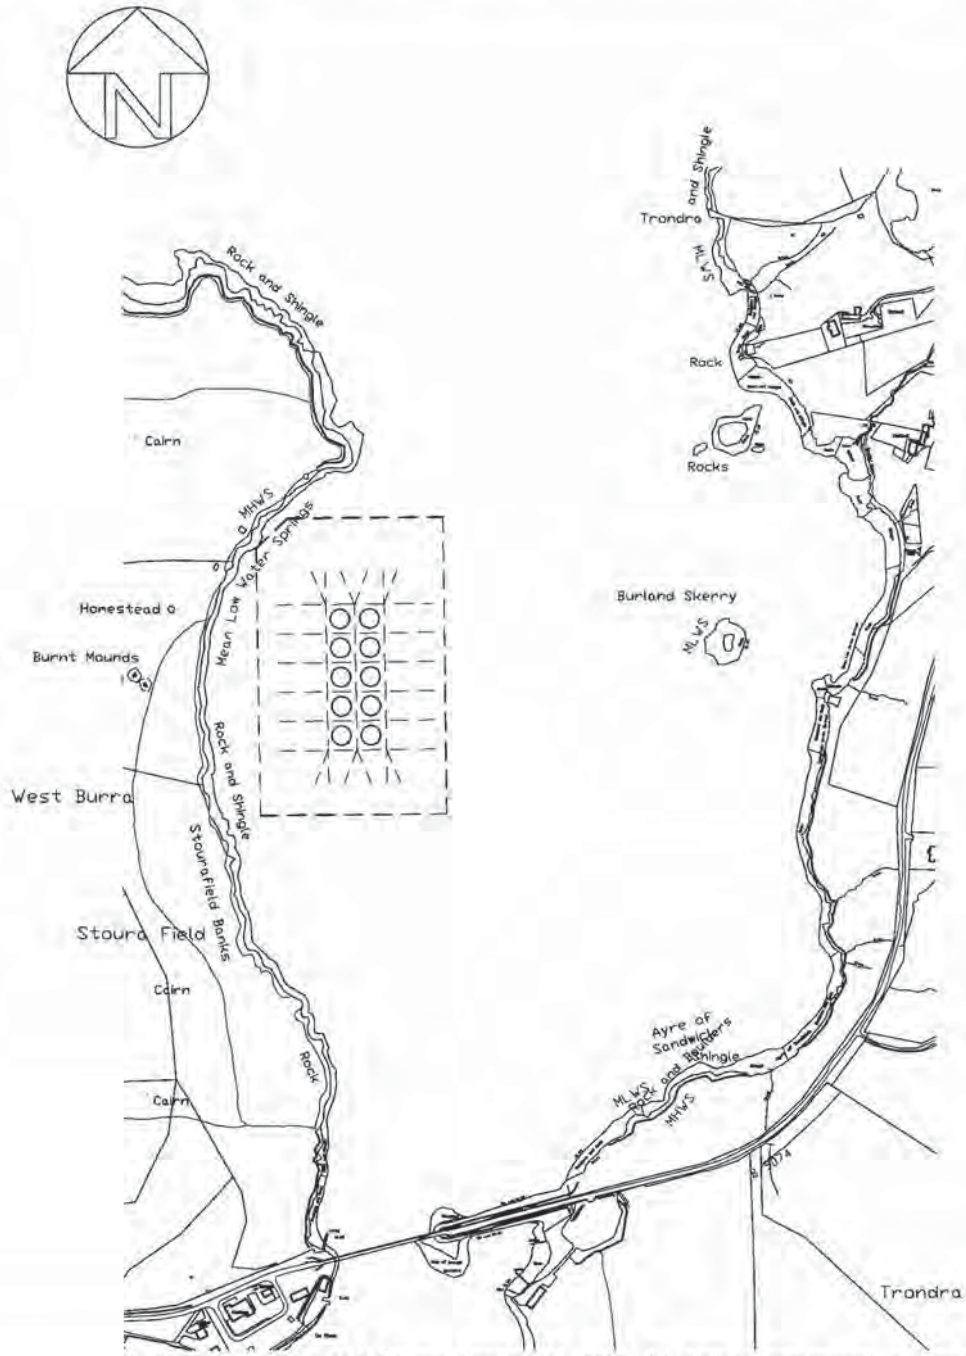

Ordnance Survey (c) Crown Copyright 2012. All rights reserved. Licence number 100020449

SCOTTISH GOVERNMENT
Application Ref No: FFA/ZET/004
APPROVED by Scottish Ministers (subject to the conditions of the attached permission)
04/02/14 [redacted]

CATION PLAN

Scale 1:10,000

Scottish Sea Farms

VEGA TECHNICAL SERVICES
Architectural, Land Surveying and Civil Engineering CAD drafting
HOSWICK VISITOR CENTRE • SANDWICK • SHETLAND • ZE2 9HL
Tel: (01950) 431 502/279
Mob: 07770 854 578
E-mail: michael@vegatech.plus.com

Project: SCOTTISH SEA FARMS LIMITED BRUNNANESS		Date Drawn: 25.9.11
Drawing Title: Location plan		Scale(s) @ A4: 1:10,000
Drawing Status: PLANNING	Drawing Number: 704 / 11.2	Revision: A

A4 Original

© Copyright Vega Technical Services (VTS)
No part of this document may be reproduced or transmitted in any form without the written permission of VTS. This document should not be relied on or used in circumstances other than those for which it was originally prepared and for which VTS was commissioned. VTS accepts no responsibility for this document to any other party other than the person by whom it was commissioned.

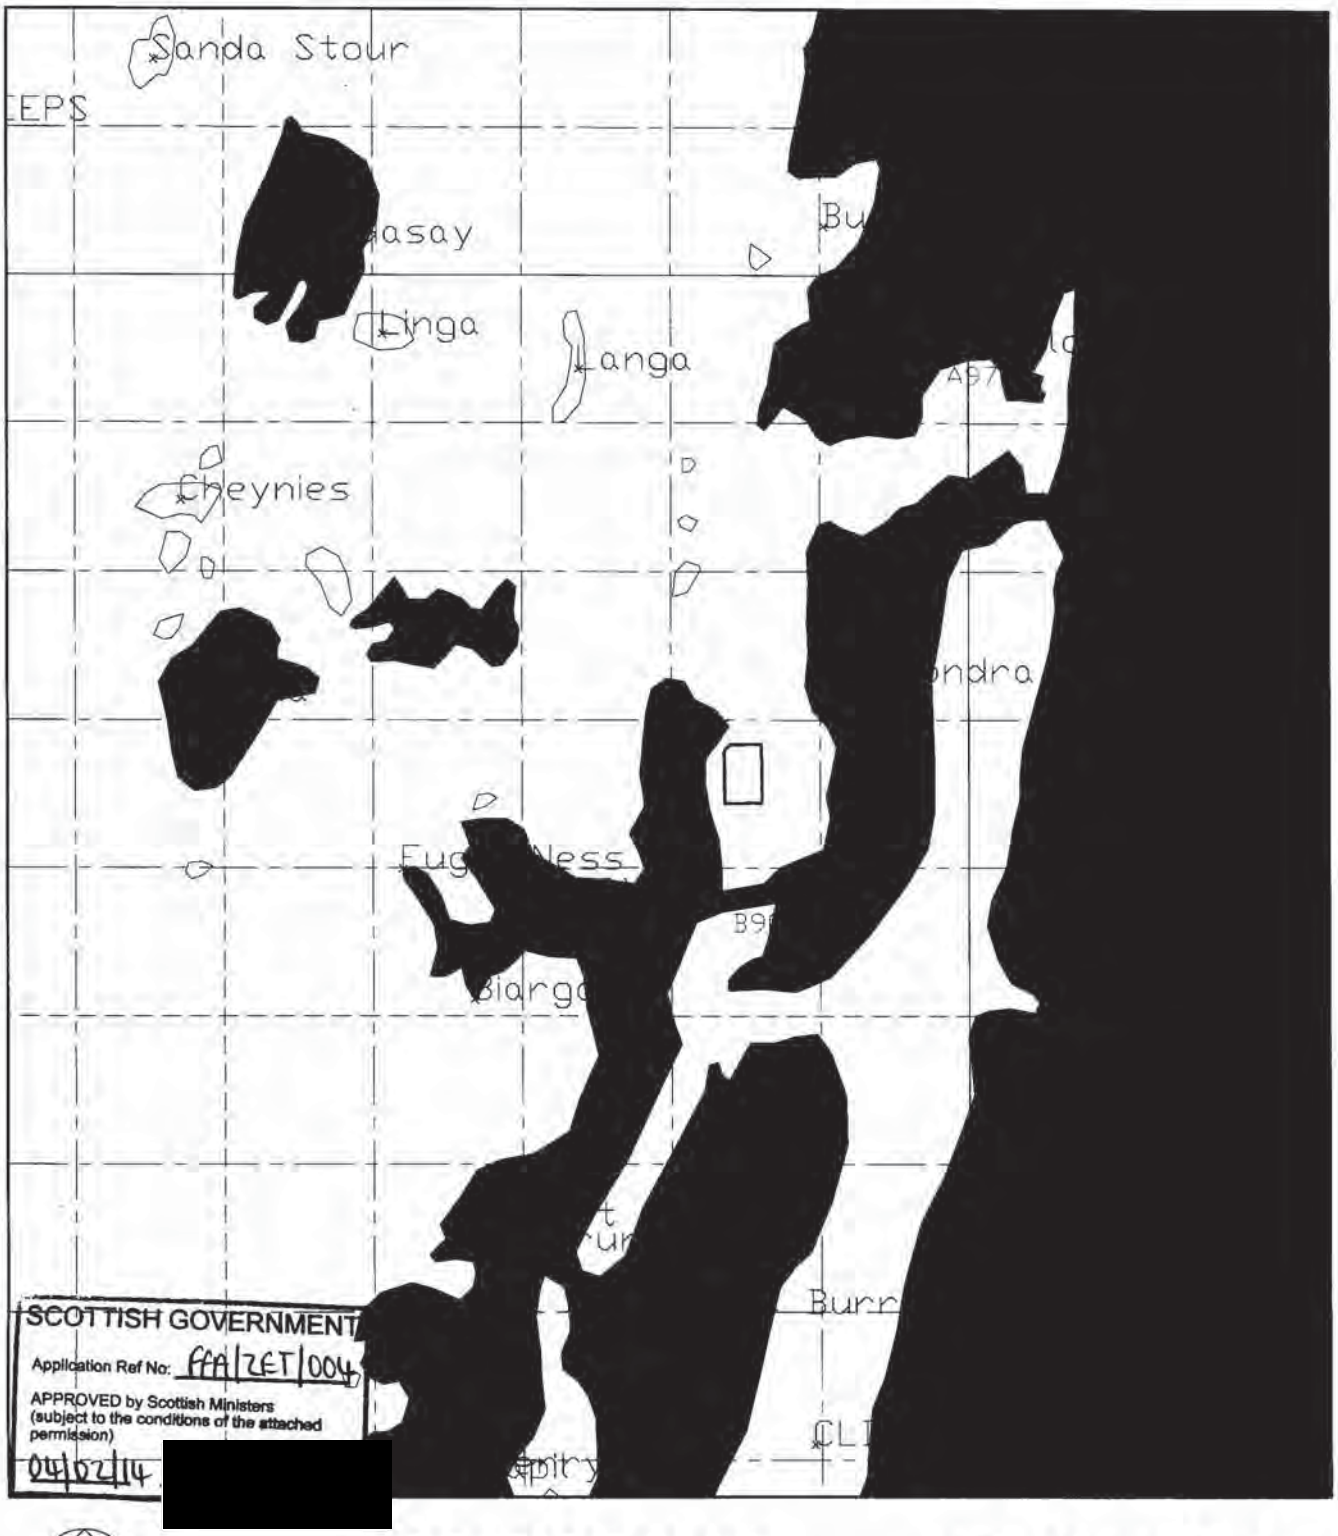

LOCATION PLAN

Scale 1:50,000

Scottish Sea Farms

VEGA TECHNICAL SERVICES
Architectural, Land Surveying and Civil Engineering CAD drafting

HOSWICK VISITOR CENTRE • SANDWICK • SHETLAND • ZE2 9HL

Tel: (01950) 431 502/279
Mob: 07770 854 578
E-mail: michael@vegatech.plus.com

Project: SCOTTISH SEA FARMS LIMITED BRUNNANESS		Date Drawn: 25.9.11
Drawing Title: Location plan		Scale(s) @ A4: 1:50.000
Drawing Status: PLANNING	Drawing Number: 704 /11.3	Revision: A

A4 Original

© Copyright Vega Technical Services (VTS)
No part of this document may be reproduced or transmitted in any form without the written permission of VTS. This document should not be relied on or used in circumstances other than those for which it was originally prepared and for which VTS was commissioned. VTS accepts no responsibility for this document to any other party other than the person by whom it was commissioned.

	Easting	Northing
NORTH-EAST	438,606. 967m 60° 06′ 51.383	1136,833. 409m 01° 18′ 26.168
SOUTH-EAST	438,611. 141m 60° 06′ 38.502	1136,434. 929m 01° 18′ 26.168
SOUTH-WEST	438,360. 916m 60° 06′ 38.527	1136,433. 090m 01° 18′ 42.372
NORTH-WEST	438,356. 431m 60° 06′ 50.062	1136,789. 923m 01° 18′ 42.422
NORTH	438,398. 466m 60° 06′ 51.383	1136,831. 231m 01° 18′ 39.672

LEASE AREA
(delineated in red)

	Easting	Northing
NORTH	438399.302 60° 06' 51.374	1136830.361 01° 18' 39.618
NORTH-EAST	438606.492 60° 06' 51.374	1136833.125 01° 18' 26.199
SOUTH-EAST	438610.660 60° 06' 38.508	1136435.109 01° 18' 26.199
SOUTH-WEST	438360.721 60° 06' 38.508	1136432.500 01° 18' 42.385
NORTH-NORTH-WEST	438357.002 60° 06' 50.062	1136789.929 01° 18' 42.385

MOORING CONTAINMENT AREA
(delineated in blue)

SCOTTISH GOVERNMENT
Application Ref No: FFA/2ET/004
APPROVED by Scottish Ministers (subject to the conditions of the attached permission)
04/02/14 [redacted]

	Easting	Northing
NORTH	438483.71 60° 6' 44.927	1136632.379 01° 18' 34.286

SITE MID-POINT

Scottish Sea Farms

VEGA TECHNICAL SERVICES
Architectural, Land Surveying and Civil Engineering CAD drafting
HOSWICK VISITOR CENTRE • SANDWICK • SHETLAND • ZE2 9HL
Tel: (01950) 431 502/279
Mob: 07770 854 578
E-mail: michael@vegatech.plus.com

Project
SCOTTISH SEA FARMS LIMITED
BRUNNANESS

Drawing Title
Site c-ordinates

Date Drawn: 25.9.11
Scale(s) @ A4: N/A

Drawing Status: PLANNING
Drawing Number: 704 /11.4
Revision: A