marine scotland
Aquaculture Planning Policy

[redacted]
E: fishfarmreview@scotland.gsi.gov.uk

The Scottish Government

Scottish Sea Farms Ltd
Blackness Pier
Scalloway
Shetland Islands

10 October 2013

Dear Sirs

GRANT OF PLANNING PERMISSION

The Scottish Ministers, having considered your application dated 16 October 2012, hereby grant planning permission under section 31A of the Town and Country Planning (Scotland) Act 1997 (as amended).

APPLICANT:	Scottish Sea Farms Ltd
APPLICATION No:	FFR/ZET/094
NAME / LOCATION OF DEVELOPMENT:	Binnaness, Stromness Voe, Shetland Islands Position: 60°09'91 N - 01°19'39 W
NATURE OF DEVELOPMENT:	12 no 80m circumference cages and a 300 tonne feed barge. For the cultivation of Atlantic Salmon.

This is subject to the development being in accordance with the plans submitted and attached hereto as stamped and approved, and to the attached conditions.

Yours faithfully,

[redacted]

Kate Smith

SCOTTISH GOVERNMENT PLANNING PERMISSION No FFR/ZET/094

SCHEDULE OF CONDITIONS

Condition 1

Subject to Conditions 2 and 3, the equipment shall be as set out in the application and submitted plans and the site operator shall operate the development in accordance with the provisions of the application, submitted plans and all supporting information.

Reason: To ensure that the appropriate mitigation measures, strategies and procedures detailed in the application are implemented in continuing to operate this site.

Condition 2

In the event of equipment falling into disrepair or becoming damaged, adrift, stranded, abandoned or sunk in such a manner as to cause an obstruction or danger to navigation, suck works (including lighting, buoying, raising, repairing, moving or destroying the whole or any part of that equipment) as may be needed to remove the obstruction or danger to navigation must be carried out.

Reason: In the interests of navigational safety.

Condition 3

The South East corner of the group of cages to be marked with a yellow pole fitted with a yellow multiplication cross topmark and a yellow light flashing group flash 4 every 12 seconds (Gp Fl (4) Y 12s) with a visible range of 2 nautical miles. The pole shall be at least 75mm in diameter and not less than 2 metres in height such that the light shall be exhibited from a point at least 1 metre above any obstruction on the group of cages.

The feed barge shall exhibit a fixed white light visible all around the horizon and a range of 2 nautical miles.

All buoys used to mark the extremities of the site to be high visibility type.

Reason: To secure safe navigation in the area and to comply with Northern Lighthouse Board guidelines.

FFR/ZET/094: Binnaness, Stromness Voe, Shetland Islands

Site co-ordinates

Co-ordinates of site centre point:
60°09'91N - 01°19'39 W

Co-ordinates of lease area:
North – E 60°10'04.170 - 01°19'22.386 N
East – E 60°09'59.850 - 01°19'06.308 N
South – E 60°09'45.313 - 01°19'22.609 N
West – E 60°09'49.475 - 01°19'38.820 N

Co-ordinates of mooring containment area:
North – E 60°10'02.967 – 01°19'22.617 N
East – E 60°09'59.108 – 01°19'08.254 N
South – E 60°09'46.635 – 01°19'22.240 N
West – E 60°09'50.354 – 01°19'36.723 N

Feed barge co-ordinates:
E 60°09'59.294 - 01°19'17.674 N

SCOTTISH GOVERNMENT
Application Ref No: FFR/ZET/094
APPROVED by Scottish Ministers
(subject to the conditions of the attached permission)
10/10/13 [redacted]

A4 Original

© Copyright Vega Technical Services (VTS)
No part of this document may be reproduced or transmitted in any form without the written permission of VTS. This document should not be relied on or used in circumstances other than those for which it was originally prepared and for which VTS was commissioned. VTS accepts no responsibility for this document to any other party other than the person by whom it was commissioned.

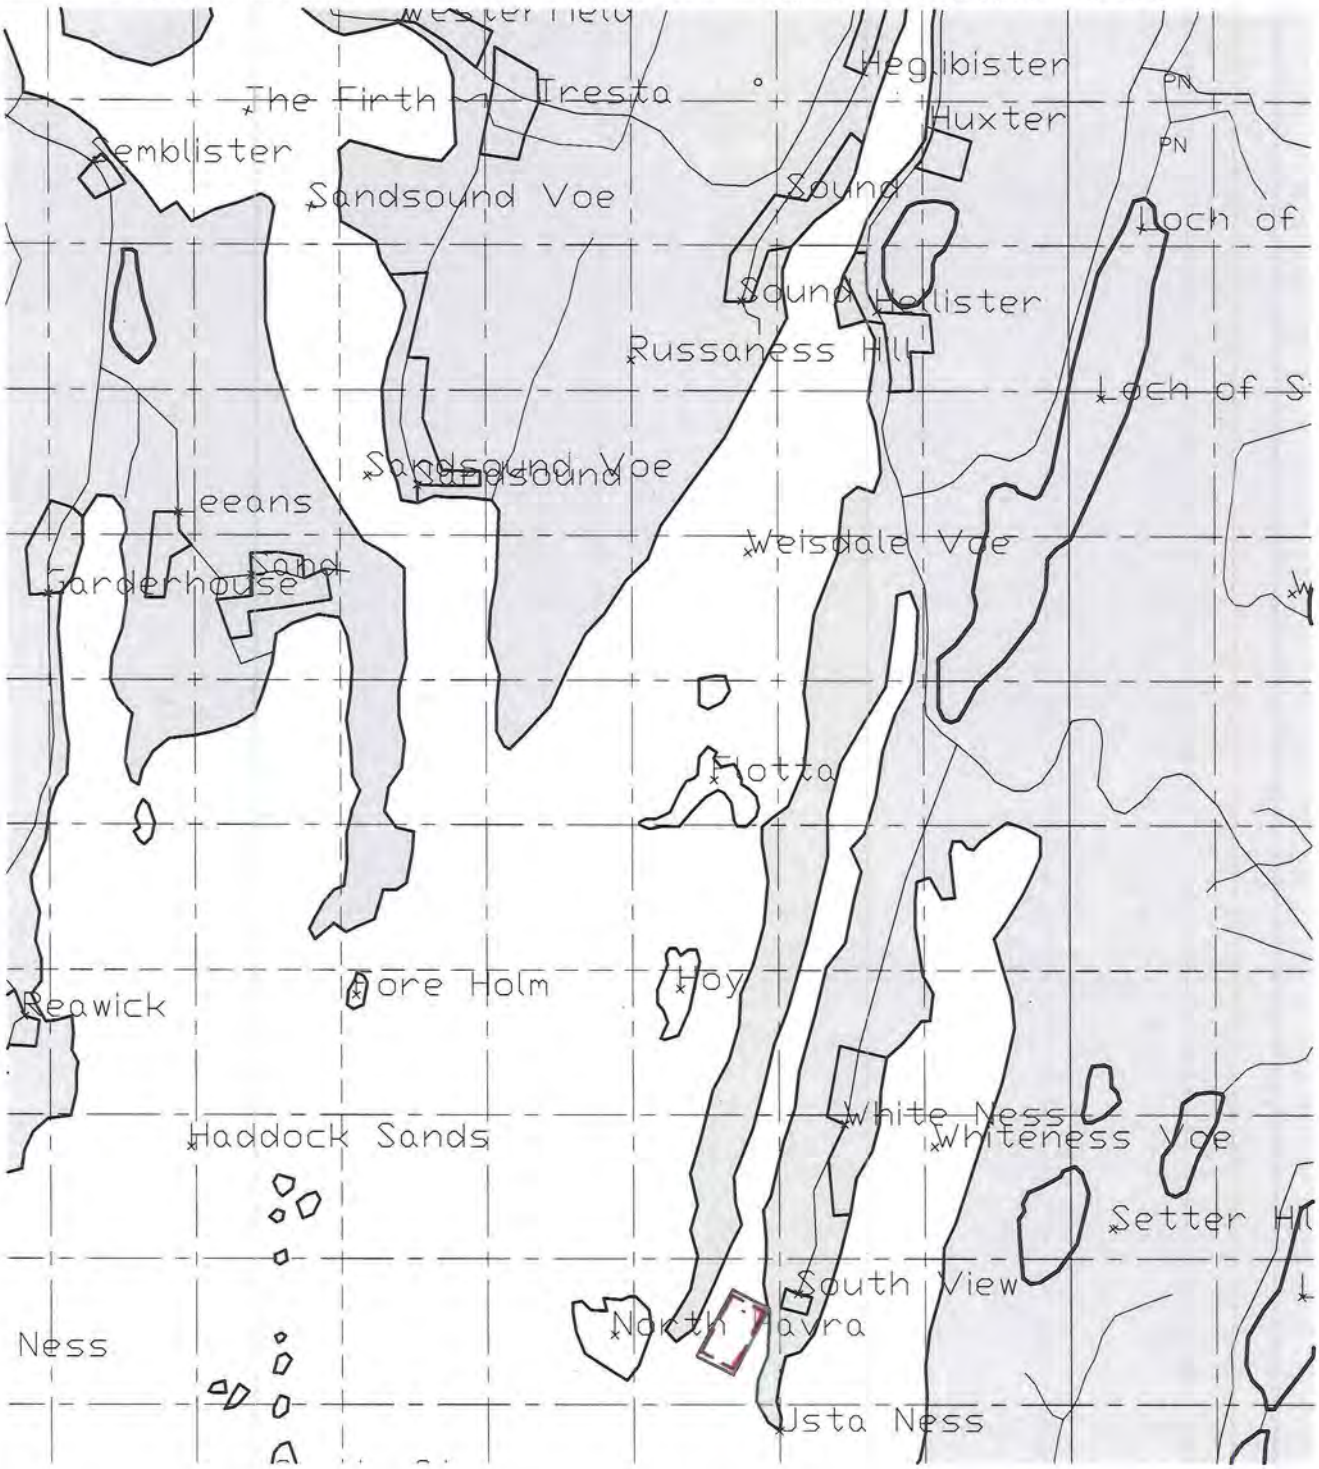

LOCATION PLAN

Scale 1:50,000

Scottish Sea Farms

VEGA TECHNICAL SERVICES
Architectural, Land Surveying and Civil Engineering CAD drafting

HOSWICK VISITOR CENTRE • SANDWICK • SHETLAND • ZE2 9HL
Tel: (01950) 431 502/279
Mob: 07770 854 578
[illegible]@[illegible]us.com

SCOTTISH GOVERNMENT
Application Ref No: FFR/ZET/094
APPROVED by Scottish Ministers (subject to the conditions of the attached permission)
10/10/13
[redacted]

Project	Date Drawn
SCOTTISH SEA FARMS LIMITED BINNANESS	25.9.11
Drawing Title: Location plan	Scale(s) @ A4: 1:50,000

Drawing Status	Drawing Number	Revision
PLANNING	704 / 08.3	-

A4 Original

© Copyright Vega Technical Services (VTS)
No part of this document may be reproduced or transmitted in any form without the written permission of VTS. This document should not be relied on or used in circumstances other than those for which it was originally prepared and for which VTS was commissioned. VTS accepts no responsibility for this document to any other party other than the person by whom it was commissioned.

Ordnance Survey (c) Crown Copyright 2011. All rights reserved. Licence number 100020449

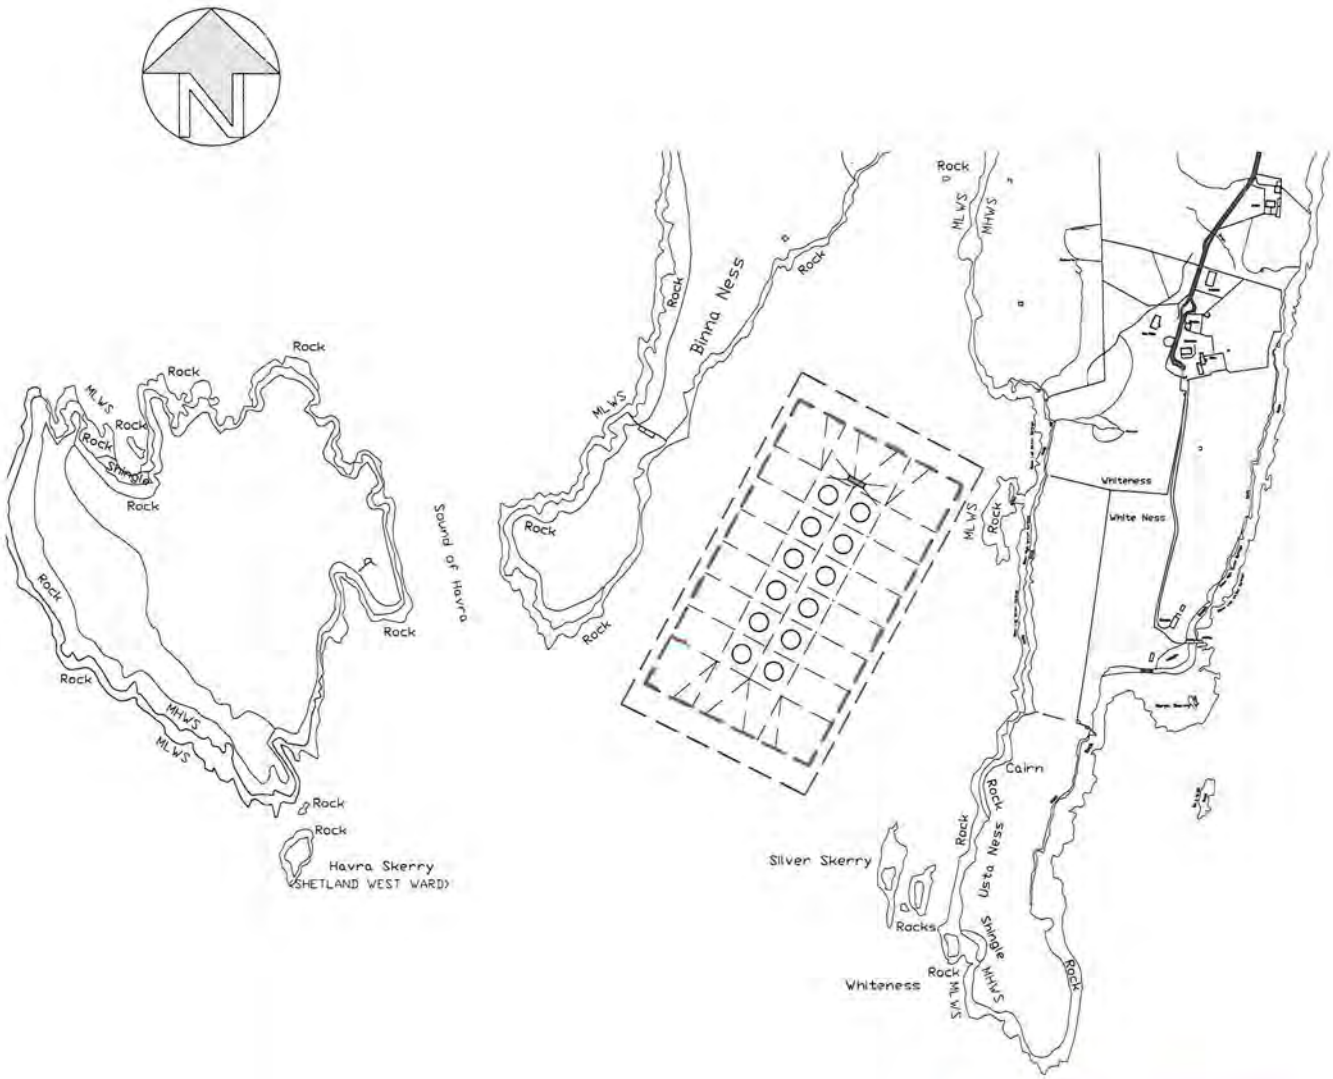

SCOTTISH GOVERNMENT
Application Ref No: FFR/2ET/096
APPROVED by Scottish Ministers (subject to the conditions of the attached permission)
10/10/13 [redacted]

Scottish Sea Farms

LOCATION PLAN
Scale 1:10,000

VEGA TECHNICAL SERVICES
Architectural, Land Surveying and Civil Engineering CAD drafting
HOSWICK VISITOR CENTRE • SANDWICK • SHETLAND • ZE2 9HL
Tel: (01950) 431 502/279
Mob: 07770 854 578
E-mail: michael@vegatech.plus.com

Project	Date Drawn
SCOTTISH SEA FARMS LIMITED BINNANESS	25.9.11
Drawing Title: Location plan	Scale(s) @ A4: 1:10,000

Drawing Status	Drawing Number	Revision
PLANNING	704 / 08.2	-