marinescotland
Aquaculture Planning Policy

[redacted]
E: fishfarmreview@scotland.gsi.gov.uk

The Scottish Government

Scottish Sea Farms Ltd
Blacksness Pier
Scalloway
Shetland Islands
ZE1 0TQ

13th November 2013

Dear Sirs

GRANT OF PLANNING PERMISSION

The Scottish Ministers, having considered your application dated 16 October 2012, hereby grant planning permission under section 31A of the Town and Country Planning (Scotland) Act 1997 (as amended).

APPLICANT:	Scottish Sea Farms Ltd
APPLICATION No:	FFR/ZET/101
NAME / LOCATION OF DEVELOPMENT:	Vidlin Ness, Vidlin Voe, Shetland Position: 60°22.751N - 01°07.698 W
NATURE OF DEVELOPMENT:	36 no 12m x12m square cages and a 120T feed barge (10m circular). Includes ancillary cage grid and all moorings.

This is subject to the development being in accordance with the plans submitted and attached hereto as stamped and approved, and to the attached conditions.

Yours faithfully,

[redacted]

Kate Smith
Aquaculture Planning Officer

SCOTTISH GOVERNMENT PLANNING PERMISSION No FFR/ZET/101

SCHEDULE OF CONDITIONS

Condition 1

Subject to Conditions 2 – 4, the equipment shall be as set out in the application and submitted plans and the site operator shall operate the development in accordance with the provisions of the application, submitted plans and all supporting information.

Reason: To ensure that the appropriate mitigation measures, strategies and procedures detailed in the application are implemented in continuing to operate this site.

Condition 2

In the event of equipment falling into disrepair or becoming damaged, adrift, stranded, abandoned or sunk in such a manner as to cause an obstruction or danger to navigation, suck works (including lighting, buoying, raising, repairing, moving or destroying the whole or any part of that equipment) as may be needed to remove the obstruction or danger to navigation must be carried out.

Reason: In the interests of navigational safety.

Condition 3

The following navigational lights shall be provided:

The North East and South East corner of this group of cages to be marked with a yellow pole, fitted with a yellow multiplication cross topmark and a yellow light flashing every 5 seconds (Fl Y 5s). The visible range of the light shall be 2 nautical miles. The pole shall be at least 75mm in diameter and not less than 2 metres in height such that, in any case, the light shall be exhibited from a point at least 1 metre above any obstruction on the group of cages.

The feed barge shall exhibit a fixed white light visible all around the horizon range 2 nautical miles.

All buoys used to mark the extremities of the site to be high visibility buoys.

Reason: To secure safe navigation and to comply with the guidelines laid down by the Northern Lighthouse Board.

Condition 4

Any floodlighting deployed on the barge should be designed as to deflect all light in a downwards direction onto the working area of the barge. Floodlighting should be extinguished when personnel are not on board or at those times when it is not required.

Reason: In the interests of preventing light pollution by minimising the spillage of light beyond the working area in order to preserve navigational visibility and the amenity of any adjacent dwellinghouses.

FFR/ZET/101: Vidlin Ness, Vidlin Voe, Shetland Islands

Site co-ordinates

Co-ordinates of site centre point:
60°22.751 N - 01°07.698 W

Co-ordinates of lease area:
North –E 60°22'55.272 - 01°07'27.415 N
East – E 60°22'54.243 - 01°07'23.498 N
South – E 60°22'40.080 - 01°07'35.949 N
West – E 60°22'40.660 - 01°07'40.467 N
Middle – E 60°22'45.365 - 01°07'33.385 N
Middle – E 60°22'46.222 - 01°07'37.744 N

Co-ordinates of mooring containment area:
North – E 60°22'55.055 - 01°07'27.287 N
East – E 60°22'54.177 - 01°07'23.942 N
South – E 60°22'40.278 - 01°07'36.189 N
West - E 60°22'34.668 - 01°07'40.237 N
Middle – E 60°22'46.184 - 01°07'37.427 N
Middle – E 60°22'45.443 - 01°07'33.671 N

Feed barge co-ordinates:
E 60°22'45.893 - 01°07'35.451 N

SCOTTISH GOVERNMENT
Application Ref No: FFR/ZET/101
APPROVED by Scottish Ministers
(subject to the conditions of the attached permission)
13/11/13 [redacted]

A4 Original

© Copyright Vega Technical Services (VTS)
No part of this document may be reproduced or transmitted in any form without the written permission of VTS. This document should not be relied on or used in circumstances other than those for which it was originally prepared and for which VTS was commissioned. VTS accepts no responsibility for this document to any other party other than the person by whom it was commissioned.

SITE PLAN

Scale 1:2500

36 x (12 x 12m) cages

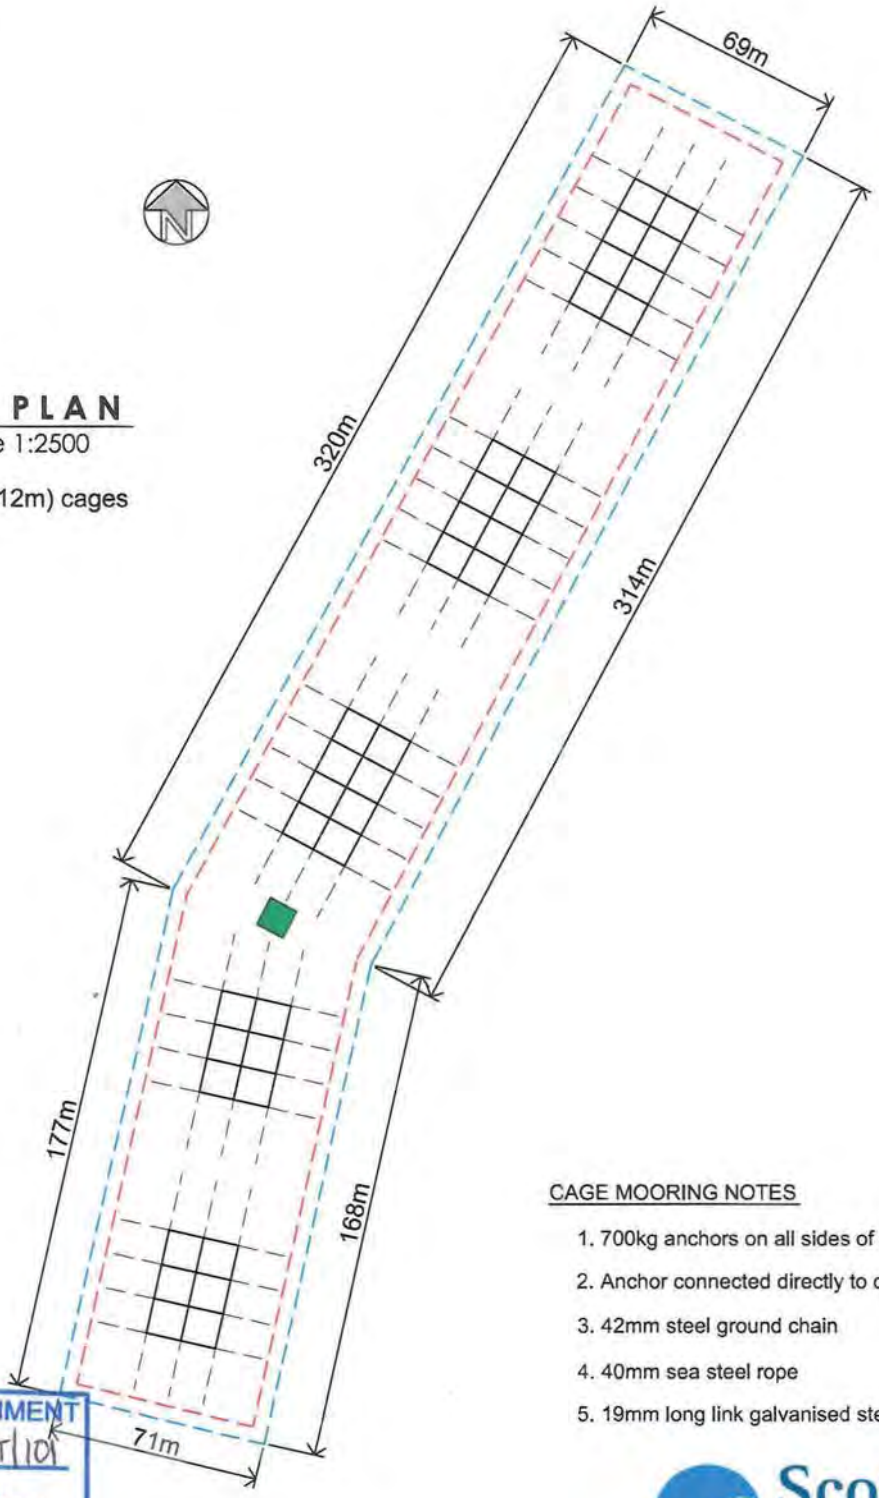

CAGE MOORING NOTES

1. 700kg anchors on all sides of site
2. Anchor connected directly to cages
3. 42mm steel ground chain
4. 40mm sea steel rope
5. 19mm long link galvanised steel chain to cages.

SCOTTISH GOVERNMENT
Application Ref No: FFR/ZET/101
APPROVED by Scottish Ministers (subject to the conditions of the attached permission)
13/11/13
[redacted]

Scottish Sea Farms

VEGA TECHNICAL SERVICES
Architectural, Land Surveying and Civil Engineering CAD drafting
HOSWICK VISITOR CENTRE • SANDWICK • SHETLAND • ZE2 9HL
Tel: (01950) 431 502/279
Mob: 07770 854 578
E-mail: michael@vegatech.plus.com

Project: SCOTTISH SEA FARMS LIMITED, VIDLIN NESS		Date Drawn: 25.9.11
Drawing Title: Site plan		Scale(s) @ A4: 1:2,500
Drawing Status: PLANNING	Drawing Number: 704 / 10.1	Revision: -

A4 Original

© Copyright Vega Technical Services (VTS)
No part of this document may be reproduced or transmitted in any form without the written permission of VTS. This document should not be relied on or used in circumstances other than those for which it was originally prepared and for which VTS was commissioned. VTS accepts no responsibility for this document to any other party other than the person by whom it was commissioned.

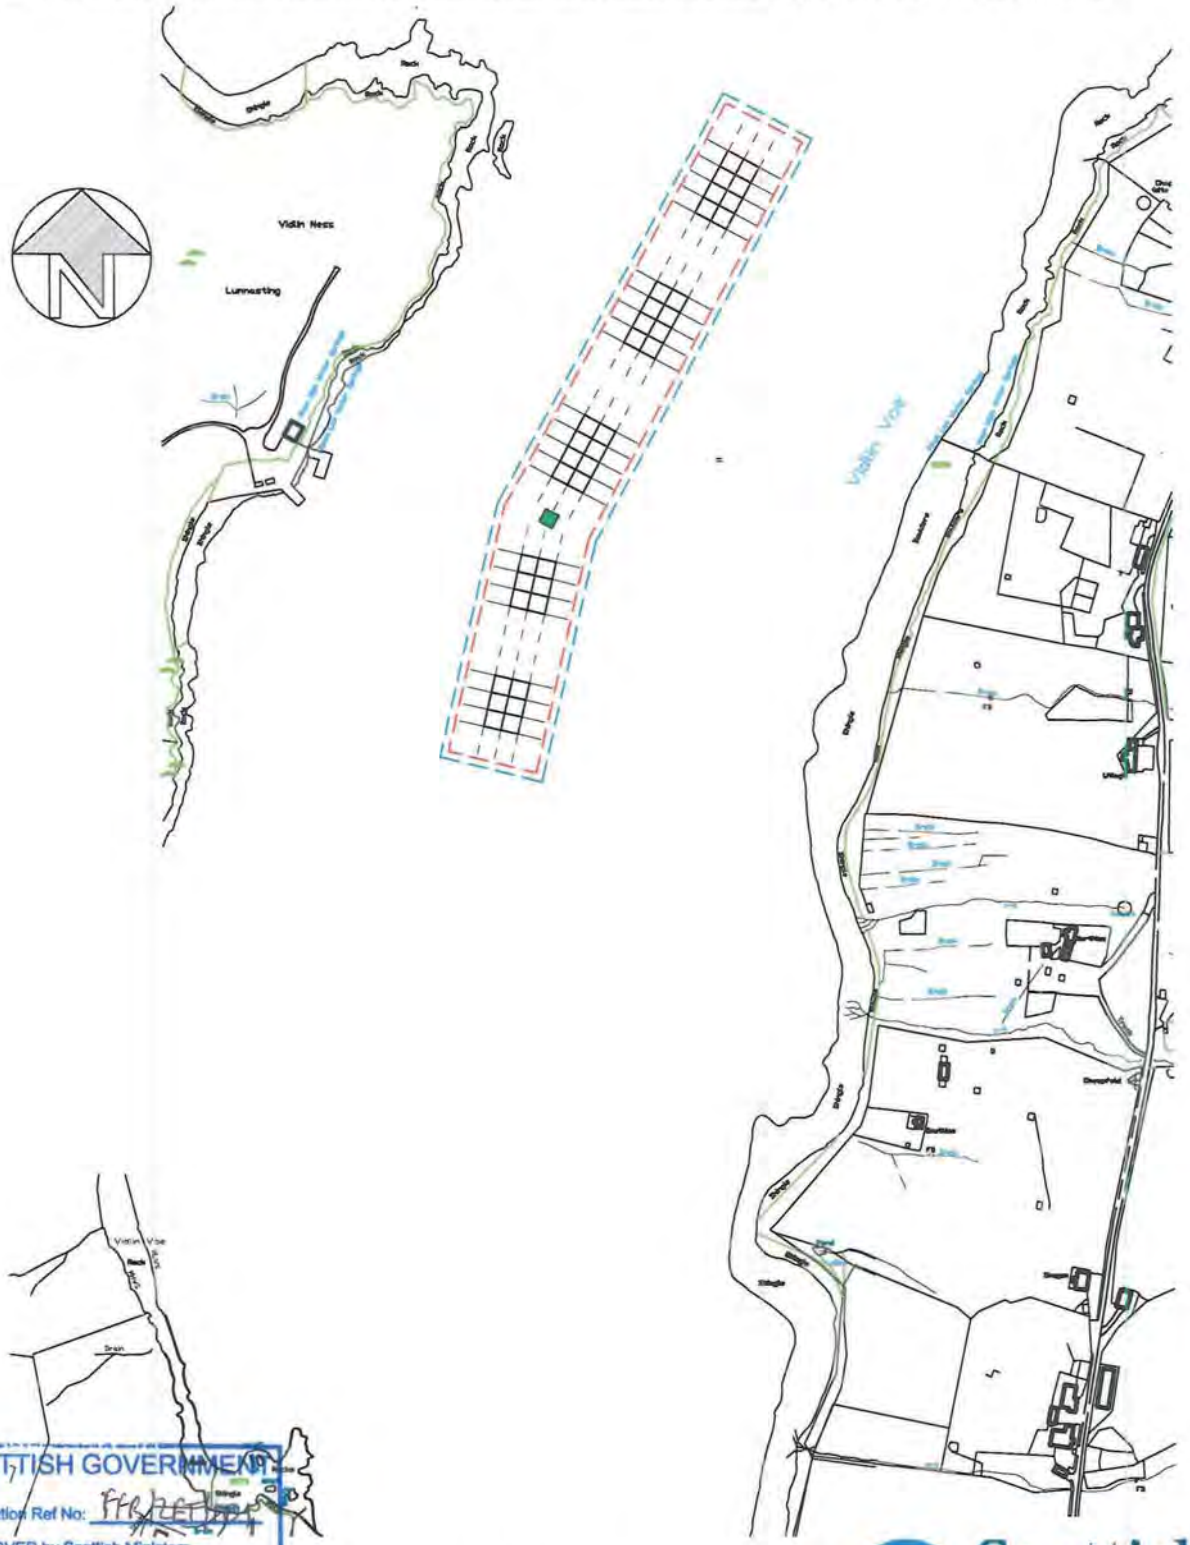

SCOTTISH GOVERNMENT
Application Ref No: FFR/2011/274
APPROVED by Scottish Ministers
(subject to the conditions of the attached permission)
13/11/13

[redacted]OCATION PLAN
Scale 1:10,000

Scottish Sea Farms

VEGA TECHNICAL SERVICES
Architectural, Land Surveying and Civil Engineering CAD drafting

HOSWICK VISITOR CENTRE • SANDWICK • SHETLAND • ZE2 9HL
Tel: (01950) 431 502/279
Mob: 07770 854 578
E-mail: michael@vegatech.plus.com

Project SCOTTISH SEA FARMS LIMITED VIDLIN NESS		Date Drawn 25.9.11
Drawing Title Location plan		Scale(s) @ A4 1:10,000
Drawing Status PLANNING	Drawing Number 704 / 10.2	Revision -