marine scotland
Aquaculture Planning Policy

[redacted]
E: fishfarmreview@scotland.gsi.gov.uk

The Scottish Government

Scottish Sea Farms Ltd
Blacksness Pier
Scalloway
Shetlands Islands

18 June 2013

Dear Sirs

GRANT OF PLANNING PERMISSION

The Scottish Ministers, having considered your application dated 26 February 2013, hereby grant planning permission under section 31A of the Town and Country Planning (Scotland) Act 1997 (as amended).

APPLICANT:	Scottish Sea Farms
APPLICATION No:	FFA/ZET/029
NAME / LOCATION OF DEVELOPMENT:	South Havra, Shetland Islands Position: 60°01.32N - 001°20.29W
NATURE OF DEVELOPMENT:	12 no 90m circumference and 1no. feed barge. For the farming of atlantic salmon.

This is subject to the development being in accordance with the plans submitted and attached hereto as stamped and approved, and to the attached conditions.

Yours faithfully

[redacted]

Kate Smith

SCOTTISH GOVERNMENT PLANNING PERMISSION No FFA/ZET/029

SCHEDULE OF CONDITIONS

Condition 1

Subject to Conditions 2, 3 and 4 the equipment shall be as set out in the application and submitted plans and the site operator shall operate the development in accordance with the provisions of the application, submitted plans and all supporting information.

Reason: To ensure that the appropriate mitigation measures, strategies and procedures detailed in the application are implemented in continuing to operate this site.

Condition 2

In the event of equipment falling into disrepair or becoming damaged, adrift, stranded, abandoned or sunk in such a manner as to cause an obstruction or danger to navigation, suck works (including lighting, buoying, raising, repairing, moving or destroying the whole or any part of that equipment) as may be needed to remove the obstruction or danger to navigation must be carried out.

Reason: In the interests of navigational safety.

Condition 3

The following navigational light shall be provided:

The north east and south east corner of the cage block to be marked by means of a yellow pole, fitted with a yellow multiplication cross topmark and a yellow light of Group Flash 4 yellow every twelve seconds (Gp Fl(4) Y 12s). The light shall have a visible range of 2 nautical miles and the pole should be at least 75mm in diameter and not less than 2 metres high.

The feed barge shall exhibit a fixed white light with all round visibility and a range of 2 nautical miles.

All buoys used to mark the extremities of the site shall be of high visibility type.

Reason: To ensure safe navigation within the area and to comply with the guidelines laid by the Northern Lighthouse Board.

Condition 4

The anchors and anchors buoys on the western side of the site shall be replaced with pins secured to the sea bed. Details of any required changes to this condition must be submitted to the Council for written approval prior to installation and use.

Reason: In order to allow and maintain unrestricted access to the North Ham, South Havra and the setting of lobster pots within the vicinity of the site.

FFA/ZET/029: South Havra, Shetland Island

Site co-ordinates

Co-ordinates of site centre point:
60°01.32 N - 001°20.29 W

Co-ordinates of mooring boundaries:
60°1'32.543 N - 01°20'38.460 W
60°1'29.709 N - 01°20'26.747 W
60°1'19.250 N - 01°20'37.110 W
60°1'22.067 N - 01°20'48.886

Co-ordinates of planning boundary:
60°1'37.21 N - 01°20'38.35 W
60°1'32.71 N - 01°20'20.17 W
60°1'14.18 N - 01°20'37.65 W
60°1'19.16 N - 01°20'56.37 W

SCOTTISH GOVERNMENT
Application Ref No: FFA/ZET/029
APPROVED by Scottish Ministers (subject to the conditions of the attached permission)
20/6/13
[redacted]

A4 Original

© Copyright Vega Technical Services (VTS)
No part of this document may be reproduced or transmitted in any form without the written permission of VTS. This document should not be relied on or used in circumstances other than those for which it was originally prepared and for which VTS was commissioned. VTS accepts no responsibility for this document to any other party other than the person by whom it was commissioned.

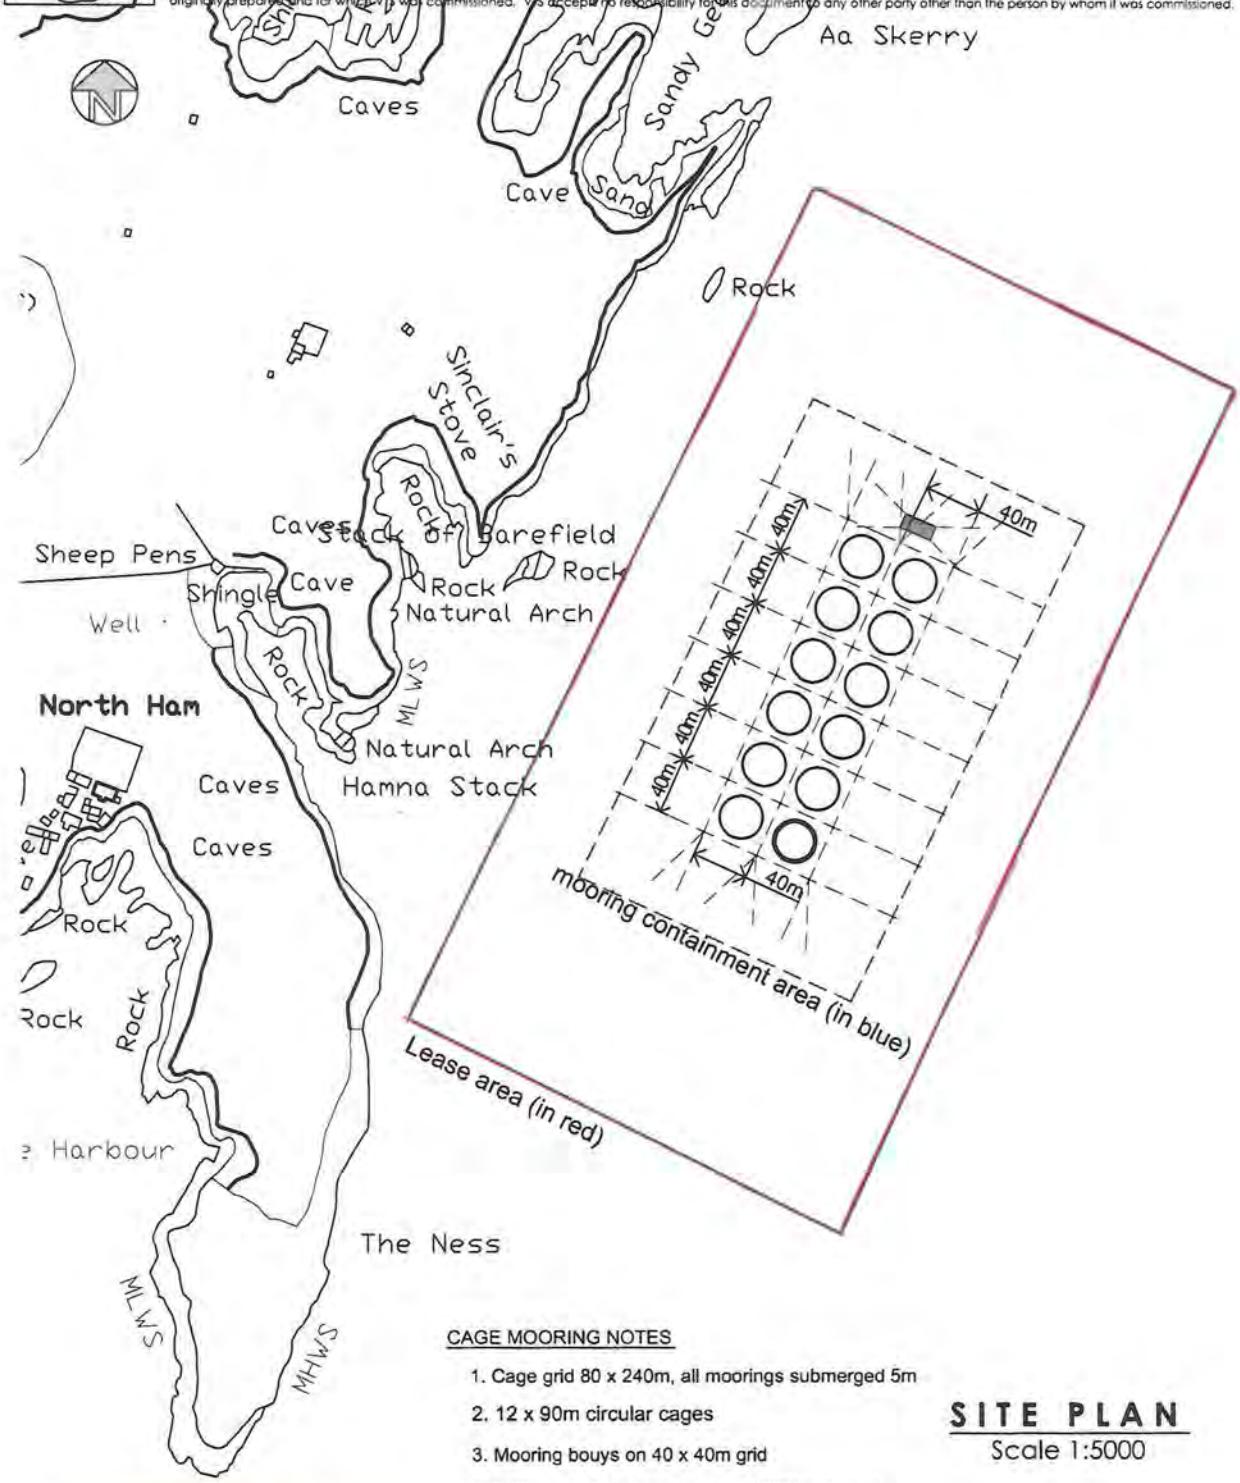

CAGE MOORING NOTES

1. Cage grid 80 x 240m, all moorings submerged 5m
2. 12 x 90m circular cages
3. Mooring bouys on 40 x 40m grid
4. 2000kg anchors on sides and 2000kg at ends
5. 40mm steel ground chain
6. 40mm sea steel rope
7. 32mm long link galvanised steel chain to cages.

SITE PLAN
Scale 1:5000

SCOTTISH GOVERNMENT
Application Ref No: FFA/25/029
APPROVED by Scottish Ministers (subject to the conditions of the attached permission)
20/6/13

Scottish Sea Farms

VEGA T[redacted]
Architectural, Land Surveying and Civil Engineering CAD drafting
HOSWICK VISITOR CENTRE • SANDWICK • SHETLAND • ZE2 9HL
Tel: (01950) 431 502/279
Mob: 07770 854 578
E-mail: michael@vegatech.plus.com

Project	Date Drawn
SCOTTISH SEA FARMS LIMITED SOUTH HAVRA	25.2.13
Drawing Title: Site plan	Scale(s) @ A4: 1:2,500

Drawing Status	Drawing Number	Revision
PLANNING	704 / 27.1	-

A4 Original

© Copyright Vega Technical Services (VTS)
No part of this document may be reproduced or transmitted in any form without the written permission of VTS. This document should not be relied on or used in circumstances other than those for which it was originally prepared and for which VTS was commissioned. VTS accepts no responsibility for this document to any other party other than the person by whom it was commissioned.

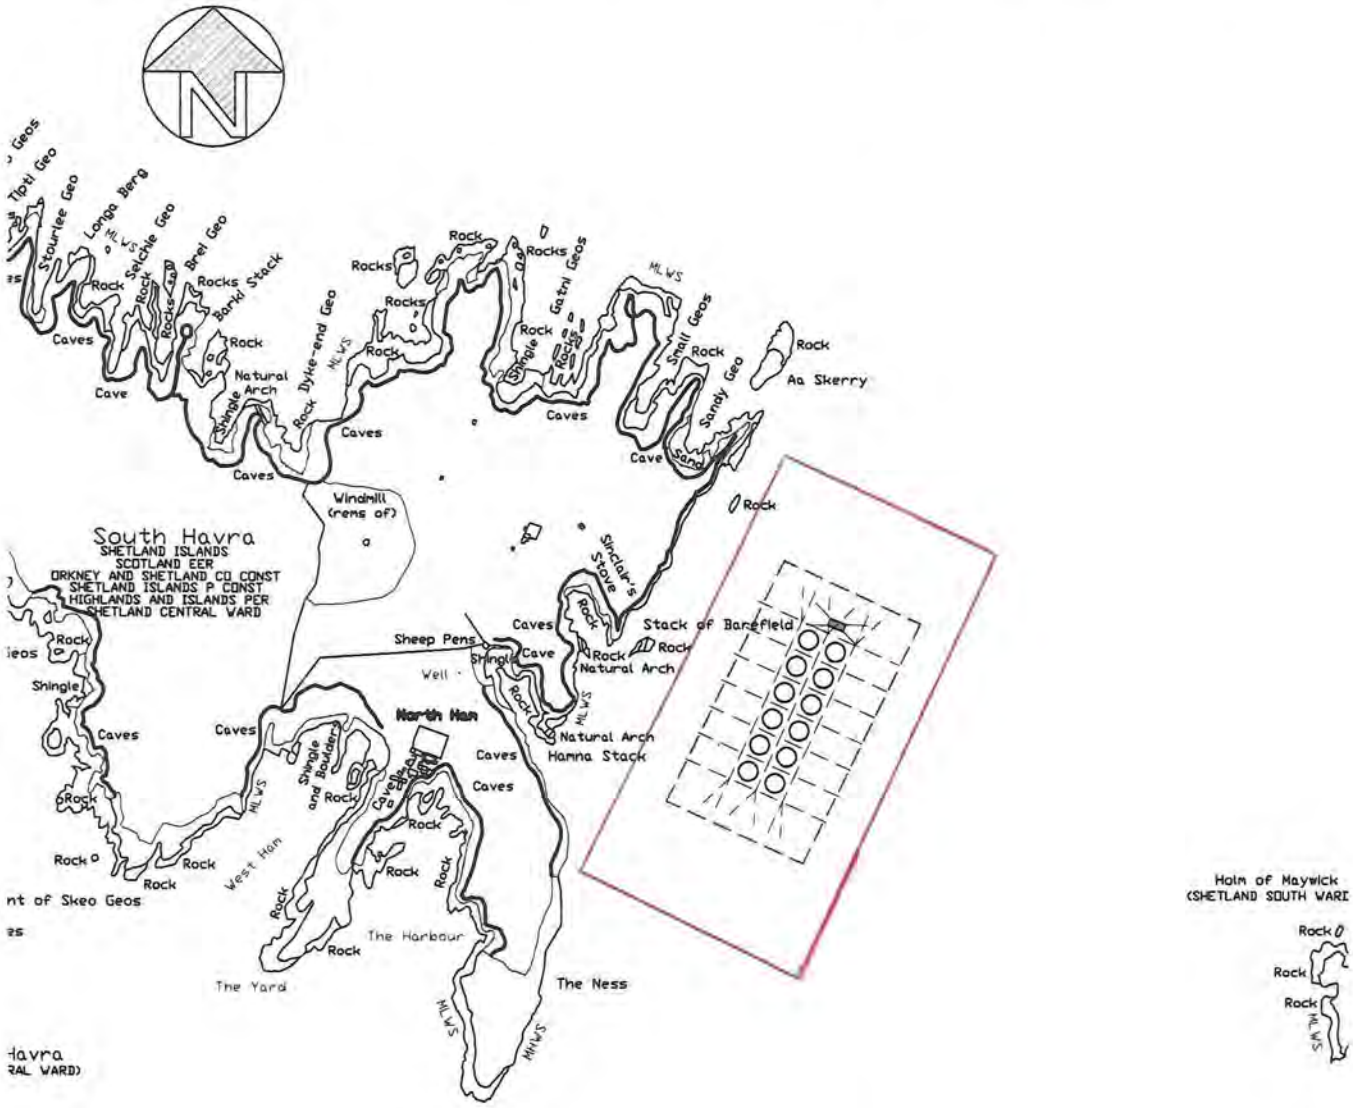

LOCATION PLAN

Scale 1:10,000

Ordnance Survey (c) Crown Copyright 2013. All rights reserved. Licence number 100020449

SCOTTISH GOVERNMENT
Application Ref No: FFA/ZET/029
APPROVED by Scottish Ministers (subject to the conditions of the attached permission)
20/6/13
[redacted]

Scottish Sea Farms

VEGA TECHNICAL SERVICES
Architectural, Land Surveying and Civil Engineering CAD drafting
HOSWICK VISITOR CENTRE • SANDWICK • SHETLAND • ZE2 9HL
Tel: (01950) 431 502/279
Mob: 07770 854 578
E-mail: michael@vegatech.plus.com

Project: SCOTTISH SEA FARMS LIMITED, SOUTH HAVRA		Date Drawn: 25.2.13
Drawing Title: Location plan		Scale(s) @ A4: 1:10,000
Drawing Status: PLANNING	Drawing Number: 704 / 27.2	Revision: -