marine scotland
Aquaculture Planning Policy

[redacted]
E: fishfarmreview@scotland.gsi.gov.uk

The Scottish Government

Scottish Sea Farms Ltd
Blacksness Pier
Scalloway
Shetland Islands
ZE1 0TQ

19 March 2013

Dear Sirs

GRANT OF PLANNING PERMISSION

The Scottish Ministers, having considered your application dated 16 October 2012, hereby grant planning permission under section 31A of the Town and Country Planning (Scotland) Act 1997 (as amended).

APPLICANT:	Scottish Sea Farms Ltd
APPLICATION No:	FFA/ZET/007
NAME / LOCATION OF DEVELOPMENT:	Pobie Sukka, Ronas Voe, Northmavine, Shetland Islands Position : 60°30.550N - 001°26.320W
NATURE OF DEVELOPMENT:	6 cages of 80m circumference plus one feed barge, for the cultivation and harvest of Atlantic Salmon.

This is subject to the development being in accordance with the plans submitted and attached hereto as stamped and approved, and to the attached conditions.

Yours faithfully

[redacted]

Kate Smith

SCOTTISH GOVERNMENT PLANNING PERMISSION No FFA/ZET/007

SCHEDULE OF CONDITIONS

Condition 1

Subject to Conditions 2, 3 and 4 the equipment shall be as set out in the application and submitted plans and the site operator shall operate the development in accordance with the provisions of the application, submitted plans and all supporting information.

Reason: To ensure that the appropriate mitigation measures, strategies and procedures detailed in the application are implemented in continuing to operate this site.

Condition 2

In the event of equipment falling into disrepair or becoming damaged, adrift, stranded, abandoned or sunk in such a manner as to cause an obstruction or danger to navigation, suck works (including lighting, buoying, raising, repairing, moving or destroying the whole or any part of that equipment) as may be needed to remove the obstruction or danger to navigation must be carried out.

Reason: In the interests of navigational safety.

Condition 3

The southern extremity of the cage block to be marked by means of a light fitted to a yellow pole attached to the cage. The characteristics of the light shall be *Group Flash 4 Yellow every twelve seconds (Gp Fl(4) Y 12s)* with a visible range of 2 nautical miles. The pole should be at least 75mm in diameter, not less than 2 metres high and be fitted with a yellow multiplication cross topmark.
The feed barge shall exhibit a fixed white light with all round visibility and a range of 2 nautical miles.
All buoys used to mark the extremities of the site shall be of high visibility type.

Reason: To ensure safe navigation within the area and to comply with the guidelines laid down by the Northern Lighthouse Board.

Condition 4

Any floodlighting deployed on the barge should be designed so as to deflect all light in a downwards direction onto the working area of the barge. The floodlighting and all other operational lights (excluding navigation lights) should be extinguished when personnel are not on board or at those times when it is not required.

Reason: In order to reduce visual and landscape impact.

A4 Original

© Copyright Vega Technical Services (VTS)
No part of this document may be reproduced or transmitted in any form without the written permission of VTS. This document should not be relied on or used in circumstances other than those for which it was originally prepared and for which VTS was commissioned. VTS accepts no responsibility for this document to any other party other than the person by whom it was commissioned.

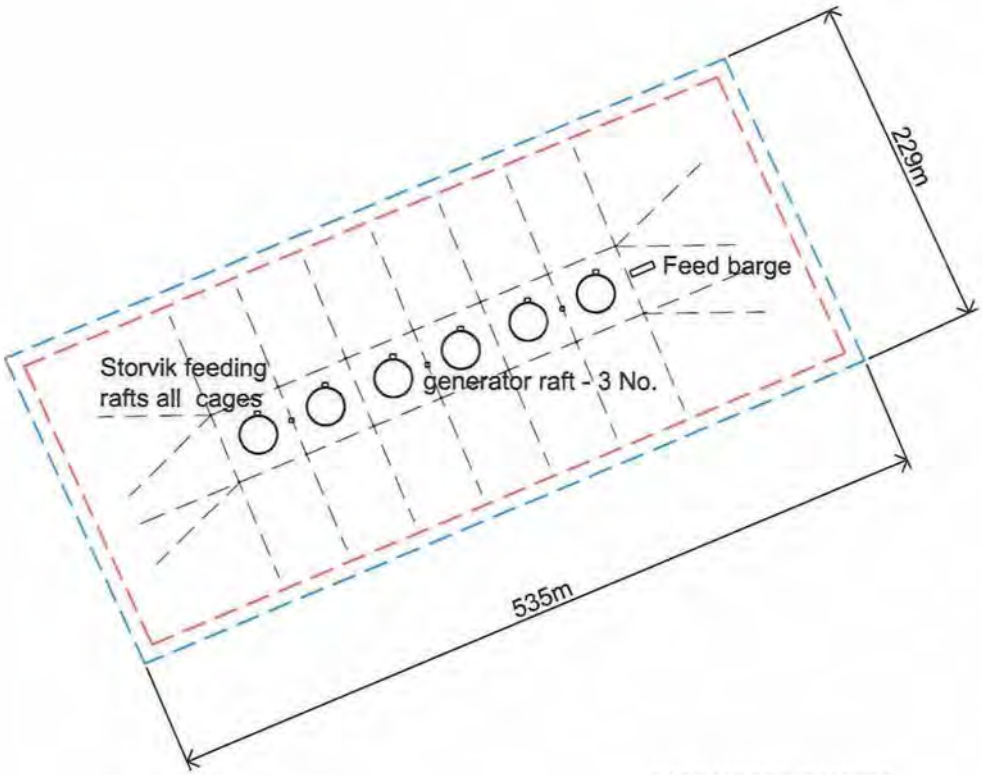

CAGE MOORING NOTES

1. Cage grid 100 x 300m, submerged 5m
2. Mooring bouys on 50 x 50m grid
3. 700kg anchors on each sides of site
4. 1000kg anchors on either ends of the site
5. 42mm steel ground chain
6. 40mm sea steel rope
7. 19mm long link galvanised steel chain to cages.

SITE PLAN

Scale 1:5000

6 no. 80m circular cages

SCOTTISH GOVERNMENT
Application Ref No: FFA/ZET/007
APPROVED by Scottish Ministers
(subject to the conditions of the attached permission)
4/4/2013 [redacted]

Scottish Sea Farms

VEGA TECHNICAL SERVICES
Architectural, Land Surveying and Civil Engineering CAD drafting
HOSWICK VISITOR CENTRE • SANDWICK • SHETLAND • ZE2 9HL
Tel: (01950) 431 502/279
Mob: 07770 854 578
E-mail: michael@vegatech.plus.com

Project: SCOTTISH SEA FARMS LIMITED POBIE SUKKA		Date Drawn: 18.6.12
Drawing Title: Site plan		Scale(s) @ A4: 1:5000
Drawing Status: PLANNING	Drawing Number: 704 / 20.1	Revision: -

A4 Original

© Copyright Vega Technical Services (VTS)
No part of this document may be reproduced or transmitted in any form without the written permission of VTS. This document should not be relied on or used in circumstances other than those for which it was originally prepared and for which VTS was commissioned. VTS accepts no responsibility for this document to any other party other than the person by whom it was commissioned.
Ordnance Survey (c) Crown Copyright 2011. All rights reserved. Licence number 100020449

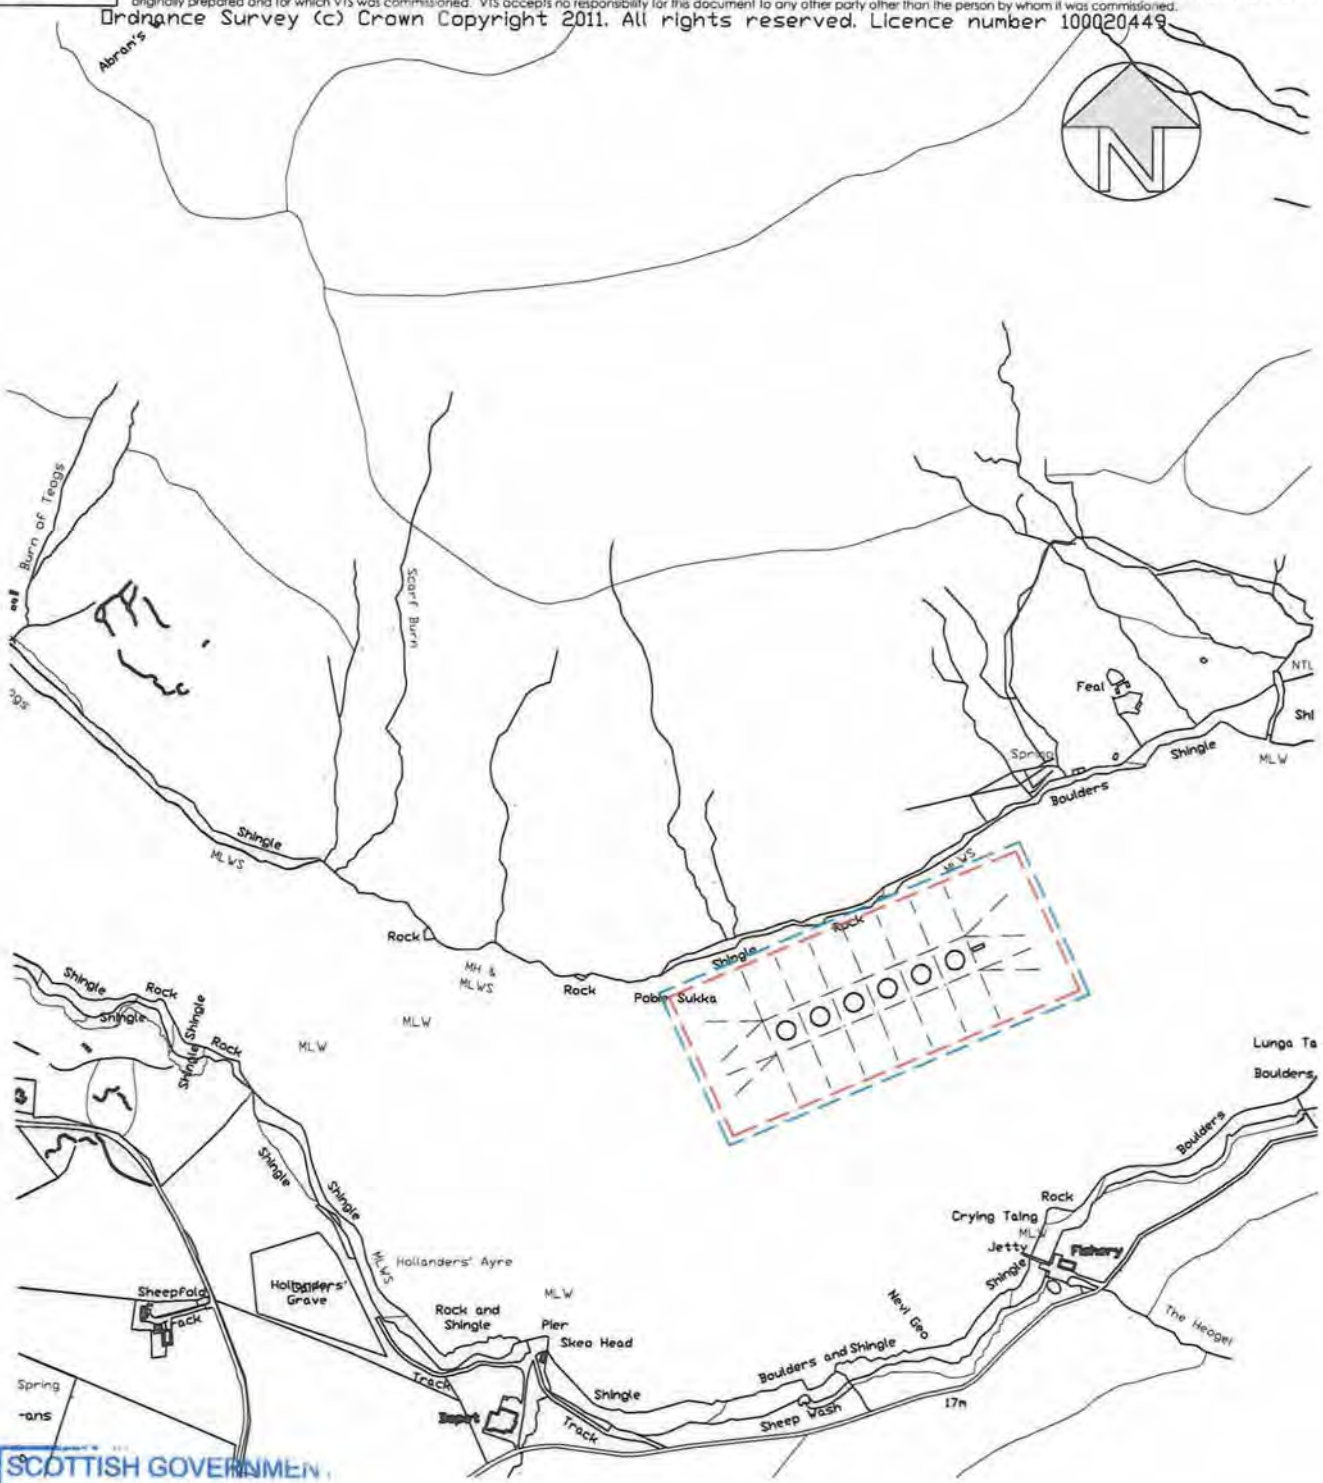

SCOTTISH GOVERNMENT
Application Ref No: FFA/ZET/007
APPROVED by Scottish Ministers (subject to the conditions of the attached permission)
4/4/2013
[redacted]

LOCATION PLAN

Scale 1:10,000

Scottish Sea Farms

VEGA TECHNICAL SERVICES
Architectural, Land Surveying and Civil Engineering CAD drafting

HOSWICK VISITOR CENTRE • SANDWICK • SHETLAND • ZE2 9HL
Tel: (01950) 431 502/279
Mob: 07770 854 578
E-mail: michael@vegatech.plus.com

Project: SCOTTISH SEA FARMS LIMITED POBIE SUKKA		Date Drawn: 18.6.12
Drawing Title: Location plan		Scale(s) @ A4: 1:10,000
Drawing Status: PLANNING	Drawing Number: 704 / 20.2	Revision: -

A4 Original

© Copyright Vega Technical Services (VTS)
No part of this document may be reproduced or transmitted in any form without the written permission of VTS. This document should not be relied on or used in circumstances other than those for which it was originally prepared and for which VTS was commissioned. VTS accepts no responsibility for this document for any purpose other than that for which it was commissioned.

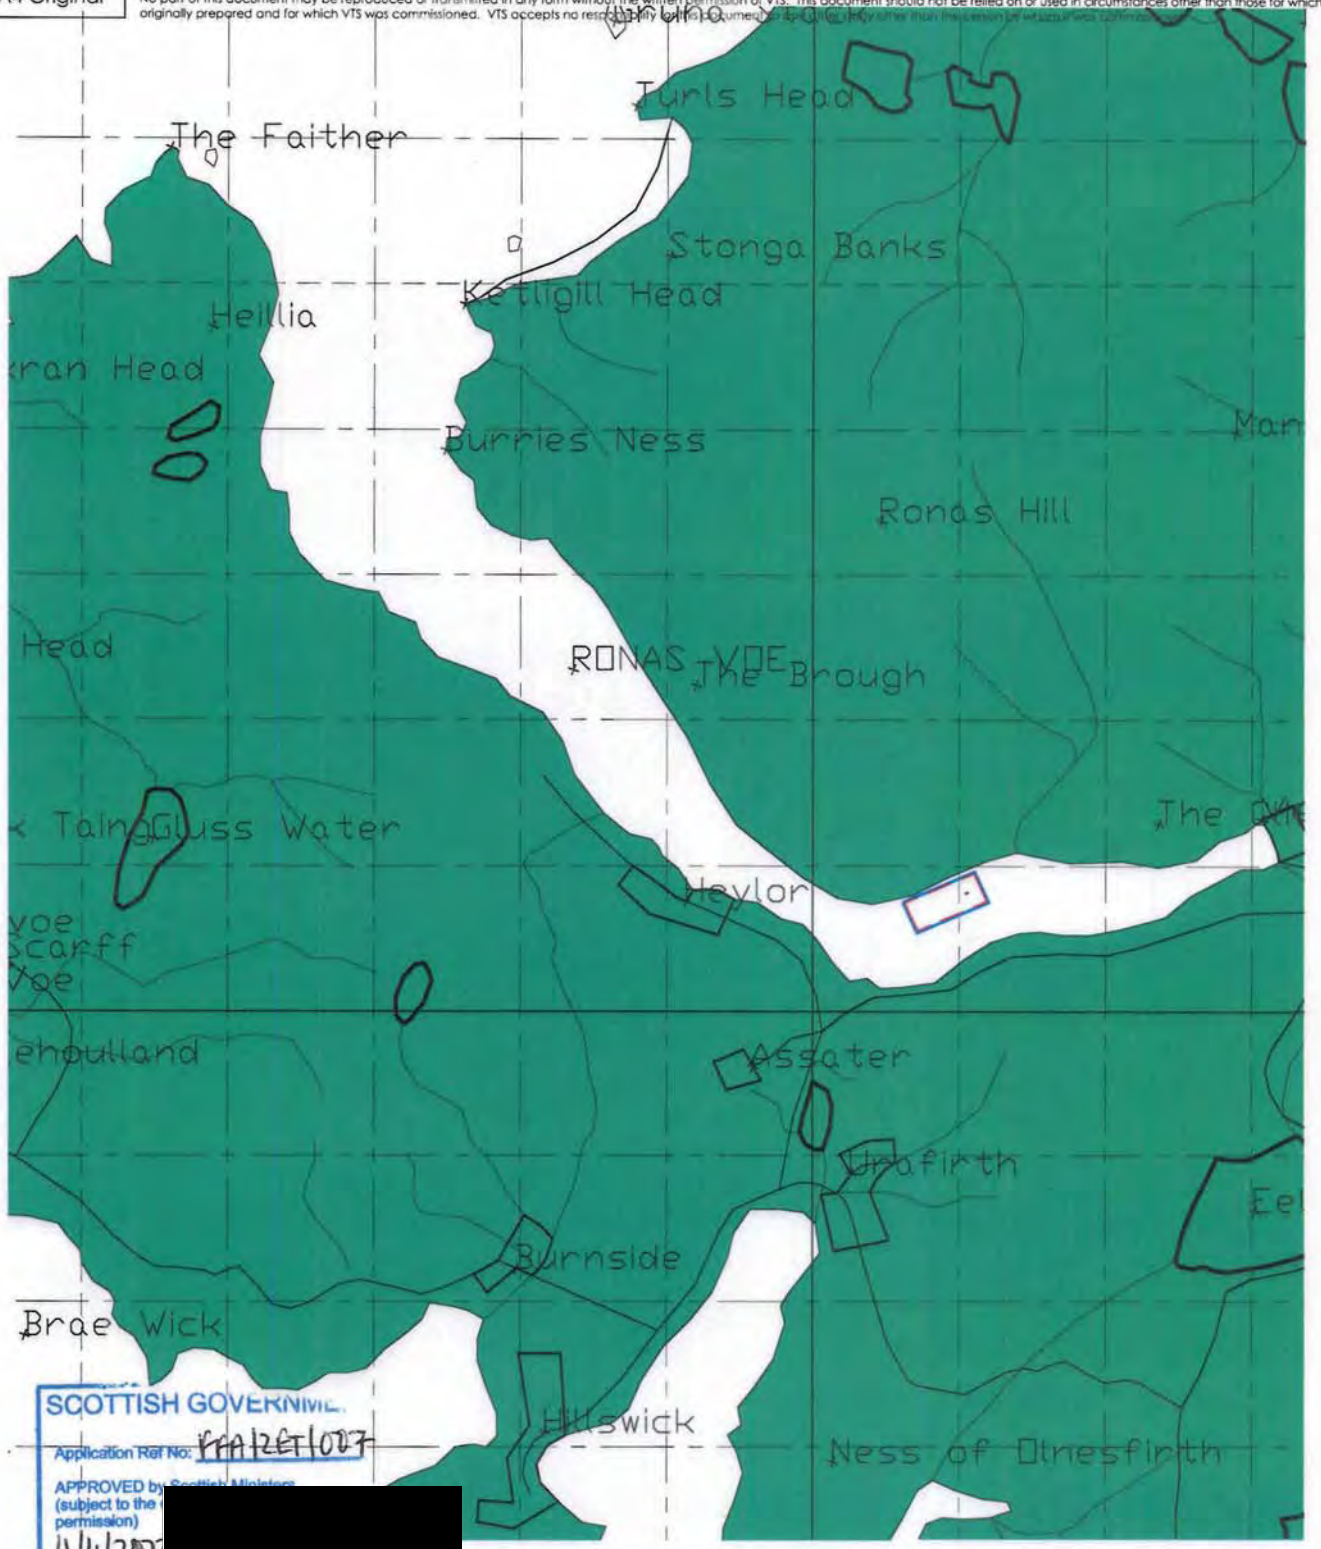

SCOTTISH GOVERNME
Application Ref No: FFA/ZET/007
APPROVED by Scottish Ministers
(subject to the
permission)
4/4/207
[redacted]

LOCATION PLAN

Scale 1:50,000

Scottish Sea Farms

VEGA TECHNICAL SERVICES
Architectural, Land Surveying and Civil Engineering CAD drafting
HOSWICK VISITOR CENTRE • SANDWICK • SHETLAND • ZE2 9HL
Tel: (01950) 431 502/279
Mob: 07770 854 578
E-mail: michael@vegatech.plus.com

Project	Date Drawn
SCOTTISH SEA FARMS LIMITED POBIE SUKKA	18.6.12
Drawing Title: Location plan	Scale(s) @ A4: 1:50.000

Drawing Status	Drawing Number	Revision
PLANNING	704 / 20.3	-

A4 Original

© Copyright Vega Technical Services (VTS)
No part of this document may be reproduced or transmitted in any form without the written permission of VTS. This document should not be relied on or used in circumstances other than those for which it was originally prepared and for which VTS was commissioned. VTS accepts no responsibility for this document to any other party other than the person by whom it was commissioned.

	Easting (m)	Northing (m)
NORTH	431,109. 500 60° 30′ 39.949	1180,960. 856 01° 26′ 07.282
EAST	431,205. 536 60° 30′ 33.188	1180,752. 495 01° 26′ 01.104
SOUTH	430,713. 344 60° 30′ 26.554	1180,543. 049 01° 26′ 33.482
WEST	430,617. 811 60° 30′ 33.347	1180,752. 417 01° 26′ 39.628

LEASE AREA
(delineated in BLUE)

	Easting (m)	Northing (m)
NORTH	431,104. 477 60° 30′ 39.530	1180,947. 865 01° 26′ 07.618
EAST	431,192. 143 60° 30′ 33.358	1180,757. 663 01° 26′ 01.978
SOUTH	430,718. 396 60° 30′ 26.973	1180,556. 067 01° 26′ 33.143
WEST	430,631. 174 60° 30′ 33.175	1180,747. 220 01° 26′ 38.754

MOORING CONTAINMENT AREA
(delineated in RED)

SCOTTISH GOVERNMENT
Application Ref No: FFA/2ET/007
APPROVED by Scottish Ministers
(subject to the conditions of the attached permission)
4/6/2013 [redacted]

	Easting (m)	Northing (m)
FEED BARGE	431,053. 441 60° 30′ 35.241	1180,814. 724 01° 26′ 11.038

FEED BARGE CO-ORDINATES
(Mid point)

Scottish Sea Farms

VEGA TECHNICAL SERVICES
Architectural, Land Surveying and Civil Engineering CAD drafting
HOSWICK VISITOR CENTRE • SANDWICK • SHETLAND • ZE2 9HL
Tel: (01950) 431 502/279
Mob: 07770 854 578
E-mail: michael@vegatech.plus.com

Project
SCOTTISH SEA FARMS LIMITED
POBIE SUKKA

Drawing Title
Site co-ordinates

Date Drawn
18.6.12

Scale(s) @ A4
N/A

Drawing Status
PLANNING

Drawing Number
704 / 20.4

Revision
-