marine scotland
Aquaculture Planning Policy

[redacted]
E: fishfarmreview@scotland.gsi.gov.uk

The Scottish Government

Scottish Sea Farms Ltd
Blacksness Pier
Scalloway
Shetland Islands
ZE1 0TQ

08th October 2013

Dear Sirs

GRANT OF PLANNING PERMISSION

The Scottish Ministers, having considered your application dated 16 October 2012, hereby grant planning permission under section 31A of the Town and Country Planning (Scotland) Act 1997 (as amended).

APPLICANT:	Scottish Sea Farms Ltd
APPLICATION No:	FFR/ZET/102
NAME / LOCATION OF DEVELOPMENT:	Hildasay, Scalloway Isles, Shetland Islands Position: 60°08'761 N - 01°20'681 W
NATURE OF DEVELOPMENT:	10 no 80m circumference cages and a 200 tonne feed barge and feeding system. For the cultivation of Atlantic Salmon.

This is subject to the development being in accordance with the plans submitted and attached hereto as stamped and approved, and to the attached conditions.

Yours faithfully,

[redacted]

Kate Smith

SCOTTISH GOVERNMENT PLANNING PERMISSION No FFR/ZET/102

SCHEDULE OF CONDITIONS

Condition 1

Subject to Conditions 2 and 3, the equipment shall be as set out in the application and submitted plans and the site operator shall operate the development in accordance with the provisions of the application, submitted plans and all supporting information.

Reason: To ensure that the appropriate mitigation measures, strategies and procedures detailed in the application are implemented in continuing to operate this site.

Condition 2

In the event of equipment falling into disrepair or becoming damaged, adrift, stranded, abandoned or sunk in such a manner as to cause an obstruction or danger to navigation, suck works (including lighting, buoying, raising, repairing, moving or destroying the whole or any part of that equipment) as may be needed to remove the obstruction or danger to navigation must be carried out.

Reason: In the interests of navigational safety.

Condition 3

The North East corner of the group of cages to be marked with a yellow pole fitted with a yellow multiplication cross topmark and a yellow light flashing group flash 4 every 12 seconds (Gp Fl (4) Y 12s) with a visible range of 2 nautical miles. The pole shall be at least 75mm in diameter and not less than 2 metres in height such that the light shall be exhibited from a point at least 1 metre above any obstruction on the group of cages.

The feed barge shall exhibit a fixed white light visible all around the horizon and a range of 2 nautical miles.

All buoys used to mark the extremities of the site to be high visibility type.

The provision and maintenance of these navigational marks is essential due to the proximity of the main approach channel to Scalloway Harbour.

Reason: To secure safe navigation in the area and to comply with Northern Lighthouse Board guidelines.

A4 Original

© Copyright Vega Technical Services (VTS)
No part of this document may be reproduced or transmitted in any form without the written permission of VTS. This document should not be relied on or used in circumstances other than those for which it was originally prepared and for which VTS was commissioned. VTS accepts no responsibility for this document to any other party other than the person by whom it was commissioned.

	Easting (m)	Northing (m)
NORTH-EAST	436,632. 450 60° 9′ 00.158	1140,797. 305 01° 20′ 32.068
EAST	436,738. 938 60° 8′ 56.566	1140,687. 324 01° 20′ 24.652
SOUTH-EAST	436,746. 430 60° 8′ 32.294	1139,936. 452 01° 20′ 24.652
SOUTH-WEST	436,229. 797 60° 8′ 32.399	1139,934. 582 01° 20′ 58.139
WEST	436,223. 599 60° 8′ 52.764	1140,564. 588 01° 20′ 58.139
NORTH-WEST	436,416. 408 60° 9′ 00.158	1140,795. 252 01° 20′ 45.492

LEASE AREA
(delineated in blue)

	Easting (m)	Northing (m)
NORTH-EAST	436,791. 514 60° 8′ 57.214	1140,707. 908 01° 20′ 21.230
EAST	436,719. 514 60° 8′ 57.237	1140,707. 908 01° 20′ 25.897
SOUTH-WEST	436,324. 442 60° 8′ 49.311	1140,458. 778 01° 20′ 51.669
WEST	436,324. 442 60° 8′ 55.863	1140.661. 478 01° 20′ 51.539
NORTH-WEST	436,361. 905 60° 8′ 57.379	1140,708. 748 01° 20′ 49.110

MOORING CONTAINMENT AREA
(delineated in red)

SCOTTISH GOVERNMENT
Application Ref No: FFR/ZET/102
APPROVED by Scottish Ministers (subject to the conditions of the attached permission)
8/10/2013 [redacted]

	Easting (m)	Northing (m)
FEED BARGE	436,521. 297 60° 8′ 51.268	1140,521. 275 01° 20′ 38.868

FEED BARGE CO-ORDINATES
(Mid point)

Scottish Sea Farms

VEGA TECHNICAL SERVICES
Architectural, Land Surveying and Civil Engineering CAD drafting
HOSWICK VISITOR CENTRE • SANDWICK • SHETLAND • ZE2 9HL
Tel: (01950) 431 502/279
Mob: 07770 854 578
E-mail: michael@vegotech.plus.com

Project
SCOTTISH SEA FARMS LIMITED
HILDASAY

Drawing Title
Site c-ordinates

Date Drawn: 25.9.11
Scale(s) @ A4: N/A

Drawing Status: PLANNING
Drawing Number: 704 / 07.4
Revision: -

FFR/ZET/102: Hildasay, Scalloway Isles, Shetland Islands

Site co-ordinates

Co-ordinates of site centre point:
60°08'761 N - 01°20'681 W

Co-ordinates of lease area:
North-East – E 60°9'00.158 - 01°20'32.068 N
East – E 60°8'56.566 - 01°20'24.652 N
South-East – E 60°8'32.294 - 01°20'24.652 N
South-West – E 60°8'32.399 - 01°20'58.139 N
West – E 60°8'52.764 - 01°20'58.139 N
North-West – E 60°9'00.158 - 01°20'45.492 N

Co-ordinates of mooring containment area:
North-East – E 60°8'57.214 - 01°20'21.230 N
East – E 60°8'57.237 - 01°20'25.897 N
South-West – E 60°8'49.311 - 01°20'51.669 N
West – E 60°8'55.863 - 01°20'51.539 N
North-West – E 60°8'57.379 - 01°20'49.110 N

Feed barge co-ordinates:
E 60°8'51.268 - 01°20'38.868 N

SCOTTISH GOVERNMENT
Application Ref No: FFR/ZET/102
APPROVED by Scottish Ministers
(subject to the conditions of the attached permission)
8/10/2013 [redacted]

A4 Original

© Copyright Vega Technical Services (VTS)
No part of this document may be reproduced or transmitted in any form without the written permission of VTS. This document should not be relied on or used in circumstances other than those for which it was originally prepared and for which VTS was commissioned. VTS accepts no responsibility for this document to any other party other than the person by whom it was commissioned.

Ordnance Survey (c) Crown Copyright 2011. All rights reserved. Licence number 100020449

Scottish Sea Farms

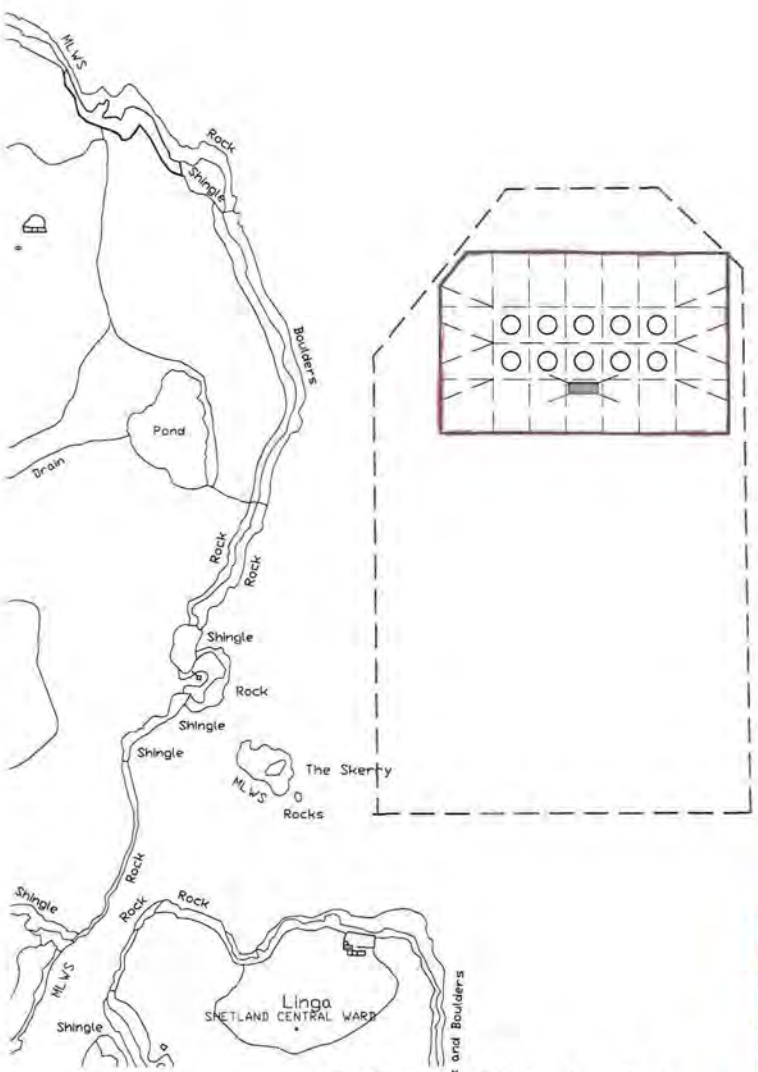

SCOTTISH GOVERNMENT
Application Ref No: FFR/ZET/102
APPROVED by Scottish Ministers (subject to the conditions of the attached permission)
8/10/2013
[redacted]

LOCATION PLAN
Scale 1:10,000

VEGA TECHNICAL SERVICES
Architectural, Land Surveying and Civil Engineering CAD drafting

HOSWICK VISITOR CENTRE • SANDWICK • SHETLAND • ZE2 9HL

Tel: (01950) 431 502/279
Mob: 07770 854 578
E-mail: michael@vegatech.plus.com

Project: SCOTTISH SEA FARMS LIMITED HILDASAY		Date Drawn: 25.9.11
Drawing Title: Location plan		Scale(s) @ A4: 1:10,000
Drawing Status: PLANNING	Drawing Number: 704 / 07.2	Revision: -

A4 Original

© Copyright Vega Technical Services (VTS)
No part of this document may be reproduced or transmitted in any form without the written permission of VTS. This document should not be relied on or used in circumstances other than those for which it was originally prepared and for which VTS was commissioned. VTS accepts no responsibility for this document to any other party other than the person by whom it was commissioned.

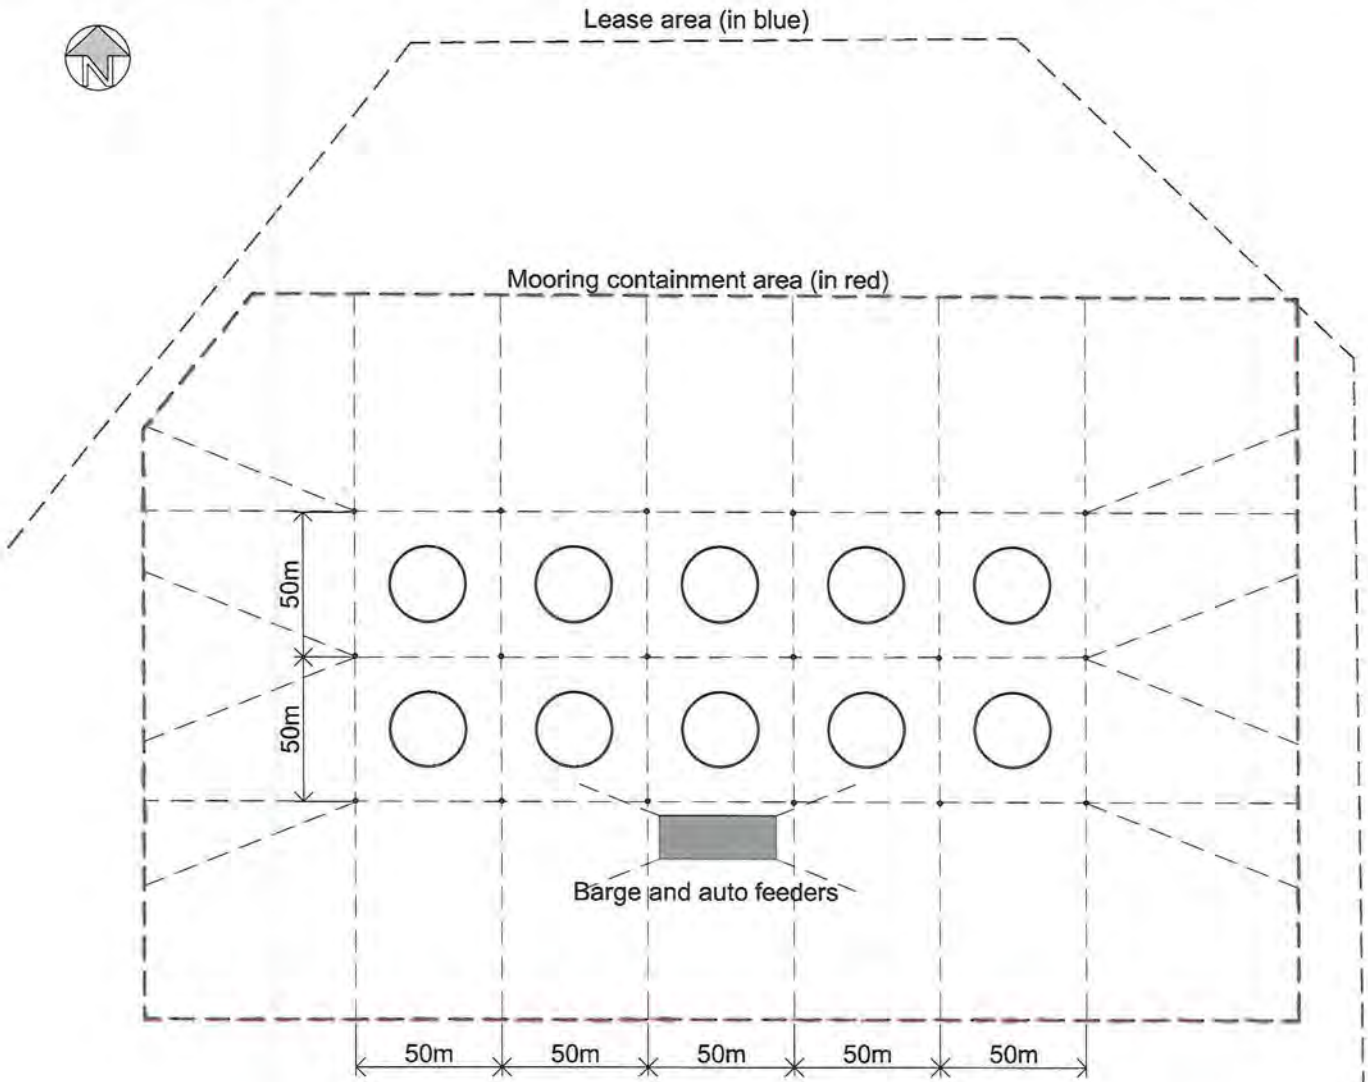

CAGE MOORING NOTES

1. Cage grid 100 x 300m, submerged 5m
2. Mooring bouys on 50 x 50m grid
3. 1000kg anchors on all sides of the site
4. 42mm steel ground chain
5. 40mm sea steel rope
6. 19mm long link galvanised steel chain to cages.

SCOTTISH GOVERNMENT
Application Ref No: FFR/2ET/102
APPROVED by Scottish Ministers (subject to the conditions of the attached permission)
8/10/2013 [redacted]

SITE PLAN

Scale 1:2500

10 no. 80m circular cages

Scottish Sea Farms

VEGA TECHNICAL SERVICES
Architectural, Land Surveying and Civil Engineering CAD drafting
HOSWICK VISITOR CENTRE • SANDWICK • SHETLAND • ZE2 9HL
Tel: (01950) 431 502/279
Mob: 07770 854 578
E-mail: michael@vegatech.plus.com

Project	Date Drawn
SCOTTISH SEA FARMS LIMITED HILDASAY	25.9.11
Drawing Title: Site plan	Scale(s) @ A4: 1:2,500

Drawing Status	Drawing Number	Revision
PLANNING	704 / 07.1	-

A4 Original

© Copyright Vega Technical Services (VTS)
No part of this document may be reproduced or transmitted in any form without the written permission of VTS. This document should not be relied on or used in circumstances other than those for which it was originally prepared and for which VTS was commissioned. VTS accepts no responsibility for this document to any other party other than the person by whom it was commissioned.

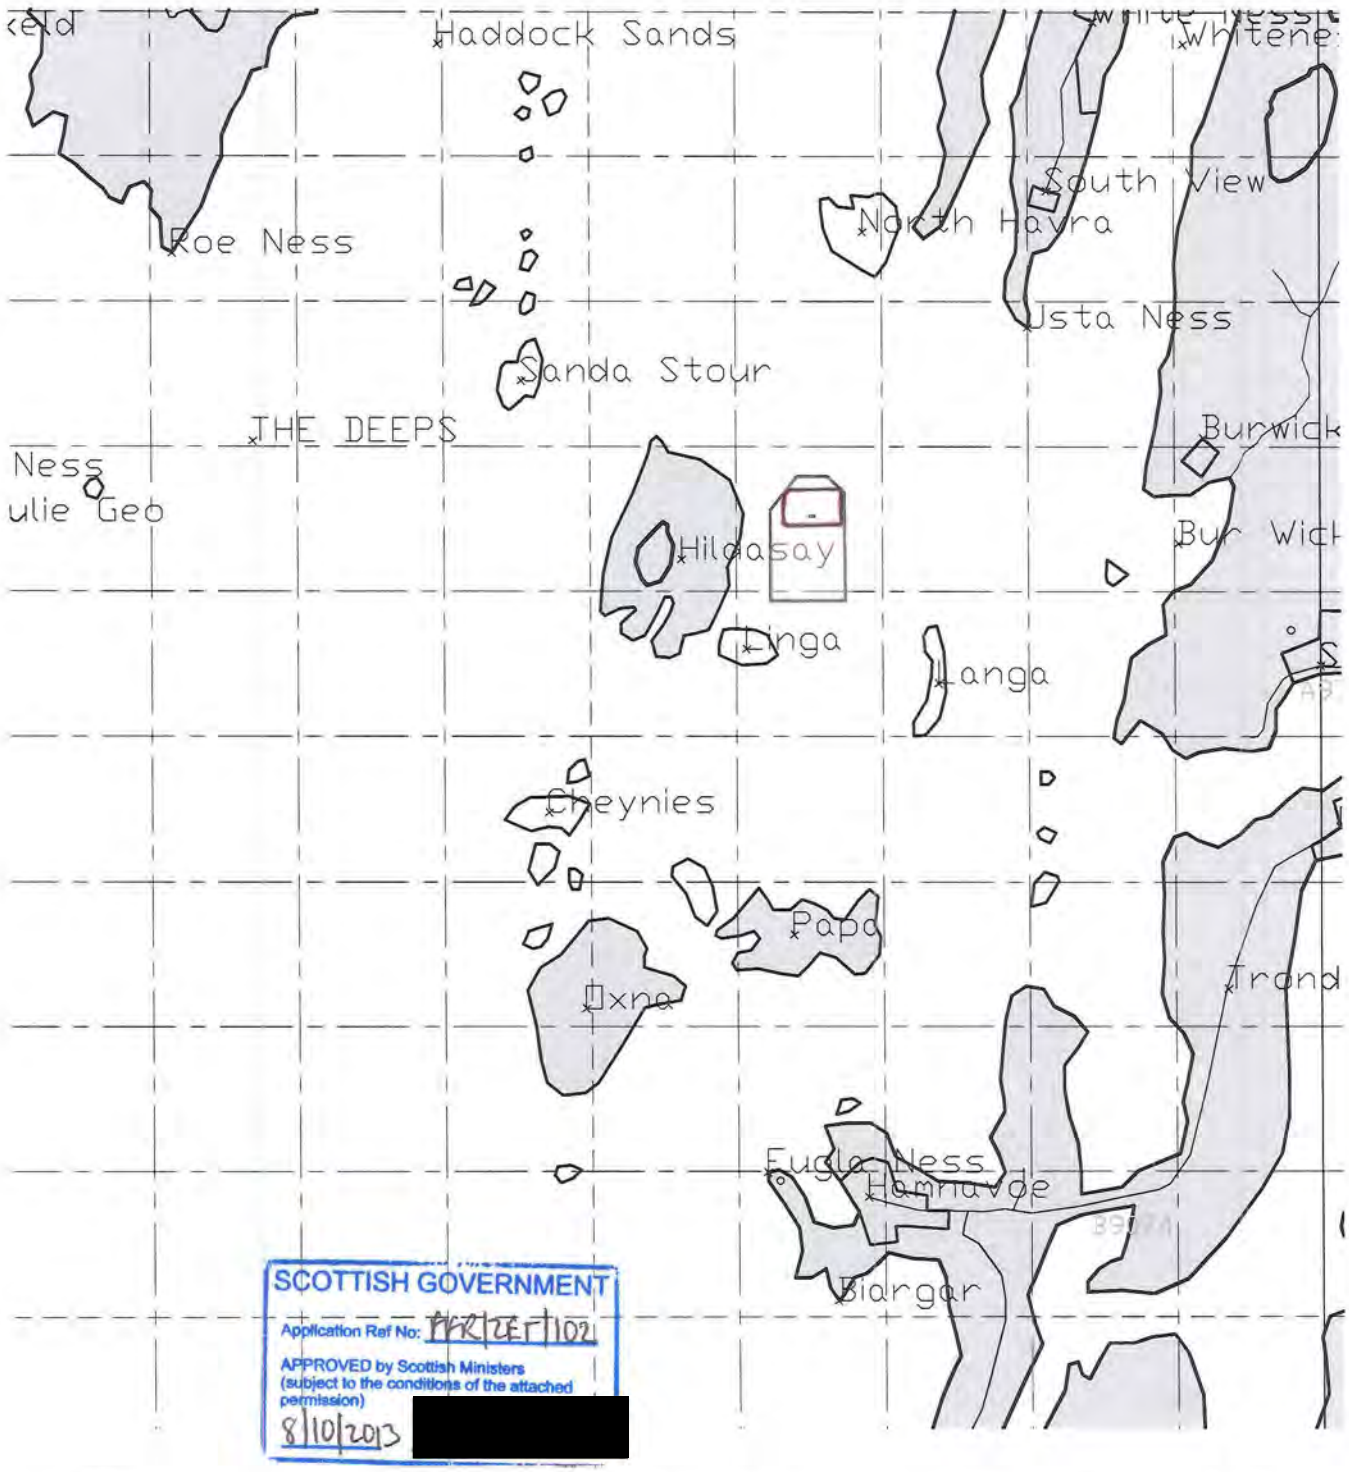

SCOTTISH GOVERNMENT
Application Ref No: PPR/2E/1/102
APPROVED by Scottish Ministers
(subject to the conditions of the attached permission)
8/10/2013 [redacted]

LOCATION PLAN
Scale 1:50,000

Scottish Sea Farms

VEGA TECHNICAL SERVICES
Architectural, Land Surveying and Civil Engineering CAD drafting
HOSWICK VISITOR CENTRE • SANDWICK • SHETLAND • ZE2 9HL
Tel: (01950) 431 502/279
Mob: 07770 854 578
E-mail: michael@vegatech.plus.com

Project: SCOTTISH SEA FARMS LIMITED HILDASAY		Date Drawn: 25.9.11
Drawing Title: Location plan		Scale(s) @ A4: 1:50,000
Drawing Status: PLANNING	Drawing Number: 704 / 07.3	Revision: -