marinescotland
Aquaculture Planning Policy

[redacted]
E: fishfarmreview@scotland.gsi.gov.uk

The Scottish Government

Scottish Sea Farms Ltd
Blacksness Pier
Shalloway
Shetland Islands
ZE1 0TQ

19 March 2013

Dear Sirs,

GRANT OF PLANNING PERMISSION

The Scottish Ministers, having considered your application dated 16 October 2012, hereby grant planning permission under section 31A of the Town and Country Planning (Scotland) Act 1997 (as amended).

APPLICANT:	Scottish Sea Farms Ltd
APPLICATION No:	FFR/ZET/013
NAME / LOCATION OF DEVELOPMENT:	Crying Taing, Ronas Voe, Northmavine, Shetland Islands. Position : 60° 30.360N - 01° 26.311W
NATURE OF DEVELOPMENT:	2 cages of 80m circumference, for the cultivation and harvest of Atlantic Salmon.

This is subject to the development being in accordance with the plans submitted and attached hereto as stamped and approved, and to the attached conditions.

Yours faithfully

[redacted]

Kate Smith

SCOTTISH GOVERNMENT PLANNING PERMISSION No FFR/ZET/013

SCHEDULE OF CONDITIONS

Condition 1

Subject to Conditions 2 and 3 the equipment shall be as set out in the application and submitted plans and the site operator shall operate the development in accordance with the provisions of the application, submitted plans and all supporting information.

Reason: To ensure that the appropriate mitigation measures, strategies and procedures detailed in the application are implemented in continuing to operate this site.

Condition 2

In the event of equipment falling into disrepair or becoming damaged, adrift, stranded, abandoned or sunk in such a manner as to cause an obstruction or danger to navigation, suck works (including lighting, buoying, raising, repairing, moving or destroying the whole or any part of that equipment) as may be needed to remove the obstruction or danger to navigation must be carried out.

Reason: In the interests of navigational safety.

Condition 3

The mid-point of the sites most northerly side to be marked by means of a yellow conical shaped lightbuoy. The characteristics of the lightbouy shall be *Flash Yellow every five seconds (Fl Y 5s)* with a visible range of 2 nautical miles. The lightbuoy shall have a diameter of 1 metre at the waterline, a focal plane for the light of 2 metres above the water line and be fitted with a yellow multiplication cross topmark.
All buoys used to mark the extremities of the site shall be of high visibility type.

Reason: To ensure safe navigation within the area and to comply with the guidelines laid down by the Northern Lighthouse Board.

A4 Original

© Copyright Vega Technical Services (VTS)
No part of this document may be reproduced or transmitted in any form without the written permission of VTS. This document should not be relied on or used in circumstances other than those for which it was originally prepared and for which VTS was commissioned. VTS accepts no responsibility for this document to any other party other than the party by whom it was commissioned.

SCOTTISH GOVERNMENT
Application Ref No: FFR/2ET/013
APPROVED by Scottish Ministers (subject to the conditions of the attached permission)
4/4/2013 [redacted]

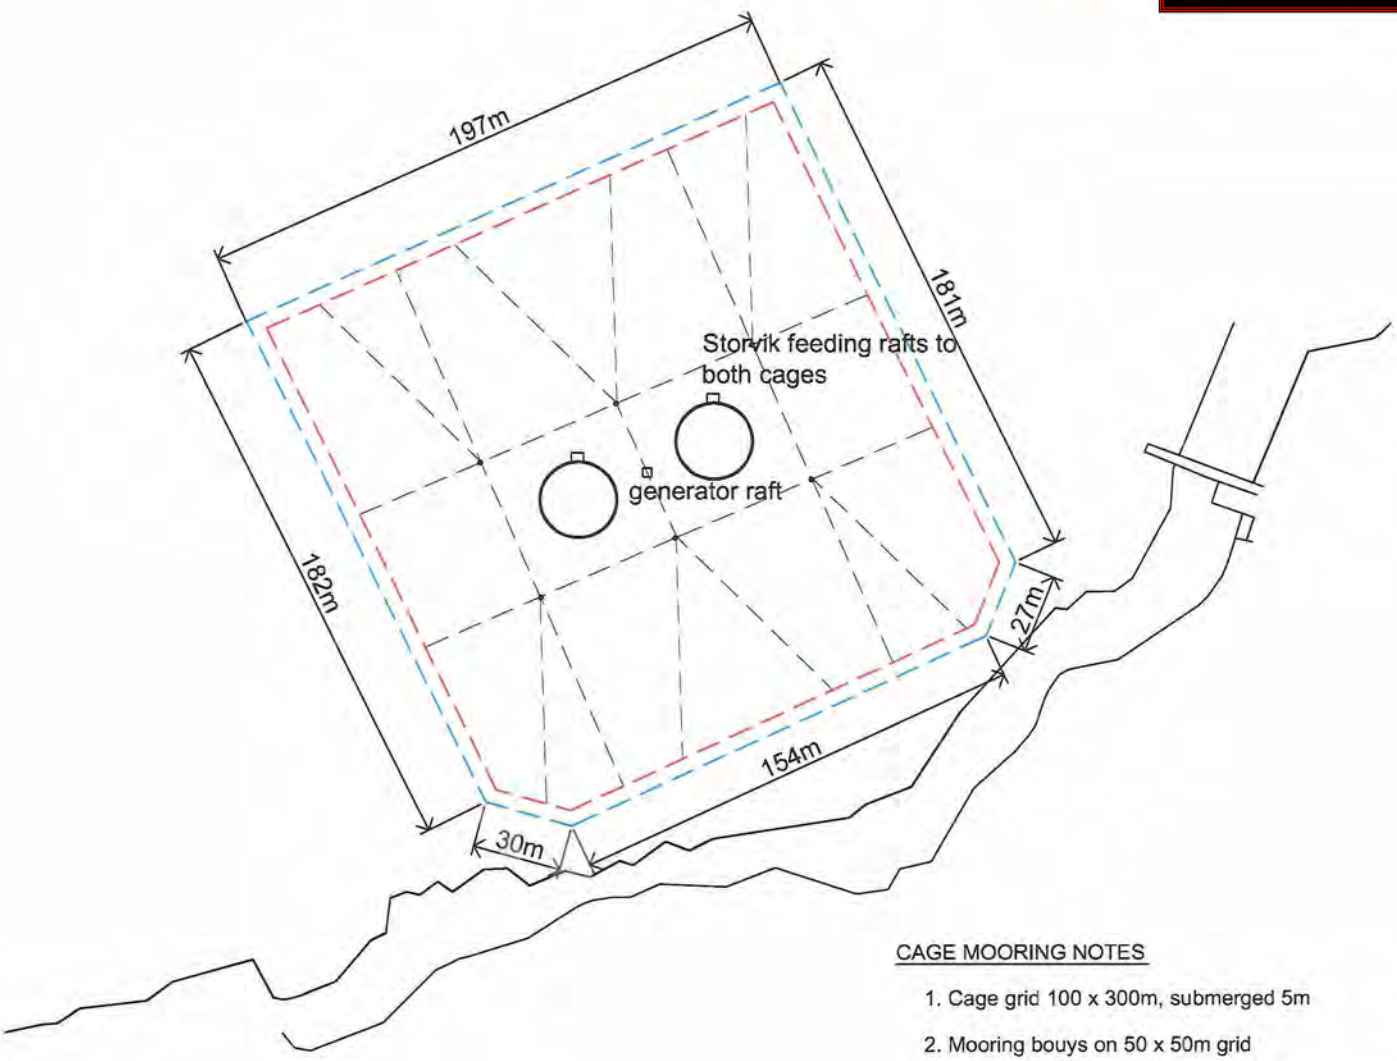

CAGE MOORING NOTES

1. Cage grid 100 x 300m, submerged 5m
2. Mooring bouys on 50 x 50m grid
3. 700kg anchors on each sides of site
4. 1000kg anchors on either ends of the site
5. 42mm steel ground chain
6. 40mm sea steel rope
7. 19mm long link galvanised steel chain to cages.

SITE PLAN

Scale 1:2500

2 no. 80m circular cages

Scottish Sea Farms

VEGA TECHNICAL SERVICES
Architectural, Land Surveying and Civil Engineering CAD drafting
HOSWICK VISITOR CENTRE • SANDWICK • SHETLAND • ZE2 9HL
Tel: (01950) 431 502/279
Mob: 07770 854 578
E-mail: michael@vegatech.plus.com

Project	Date Drawn
SCOTTISH SEA FARMS LIMITED CRYING TAING	18.6.12
Drawing Title: Site plan	Scale(s) @ A4: 1:2,500

Drawing Status	Drawing Number	Revision
PLANNING	704 / 21.1	-

A4 Original

© Copyright Vega Technical Services (VTS)
No part of this document may be reproduced or transmitted in any form without the written permission of VTS. This document should not be relied on or used in circumstances other than those for which it was originally prepared and for which VTS was commissioned. VTS accepts no responsibility for this document to any other party other than the person by whom it was commissioned.
Ordnance Survey (c) Crown Copyright 2011. All rights reserved. Licence number 100020449

SCOTTISH GOVERNMENT
Application Ref No: FFR/2ET/013
APPROVED by Scottish Ministers
(subject to the conditions of the attached permission)
4/4/2013 [redacted]

LOCATION PLAN

Scale 1:10,000

Scottish Sea Farms

VEGA TECHNICAL SERVICES
Architectural, Land Surveying and Civil Engineering CAD drafting
HOSWICK VISITOR CENTRE • SANDWICK • SHETLAND • ZE2 9HL
Tel: (01950) 431 502/279
Mob: 07770 854 578
E-mail: michael@vegatech.plus.com

Project: SCOTTISH SEA FARMS LIMITED CRYING TAING		Date Drawn: 18.6.12
Drawing Title: Location plan		Scale(s) @ A4: 1:10.000
Drawing Status: PLANNING	Drawing Number: 704 / 21.2	Revision: -

A4 Original

© Copyright Vega Technical Services (VTS)
No part of this document may be reproduced or transmitted in any form without the written permission of VTS. This document should not be relied on or used in circumstances other than those for which it was originally prepared and for which VTS was commissioned. VTS accepts no responsibility for this document to any other party other than the person by whom it was commissioned.

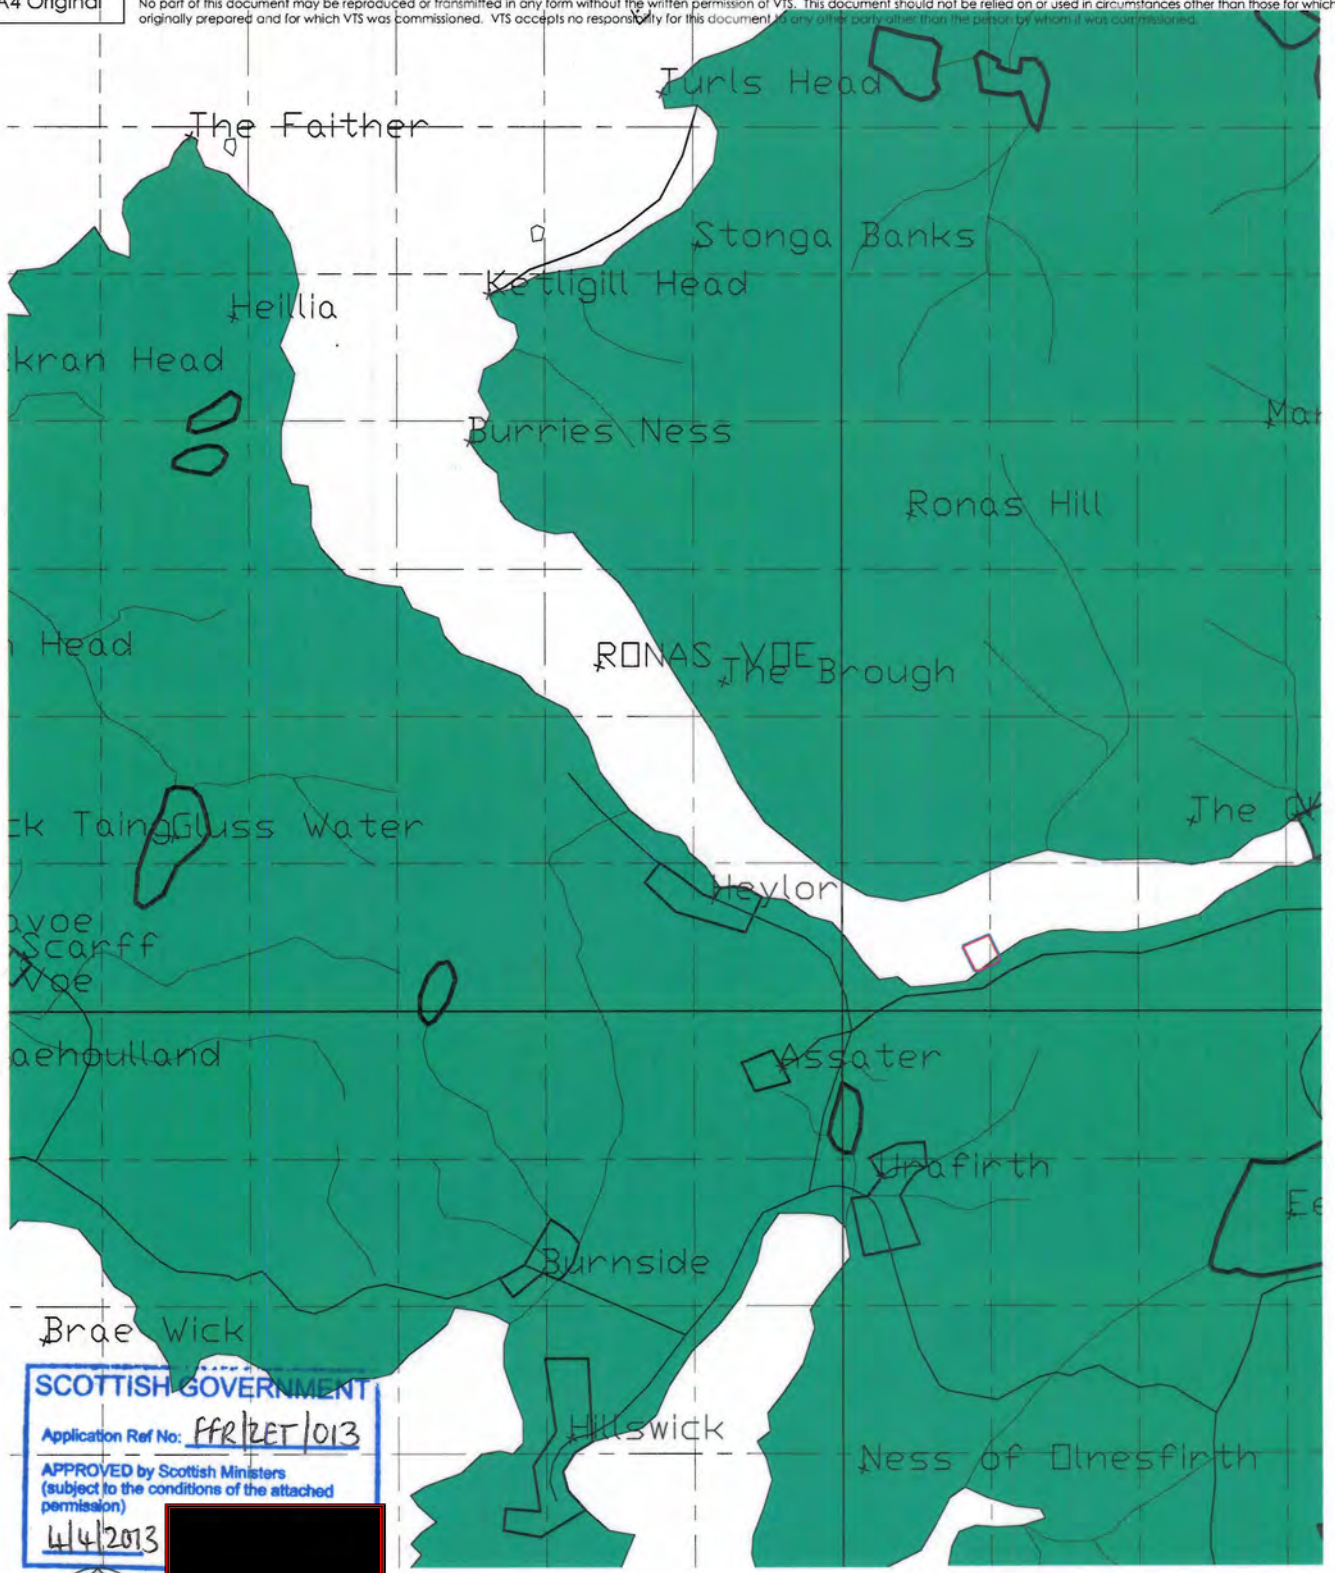

SCOTTISH GOVERNMENT
Application Ref No: FFR/ZET/013
APPROVED by Scottish Ministers (subject to the conditions of the attached permission)
4/4/2013 [redacted]

LOCATION PLAN

Scale 1:50,000

Scottish Sea Farms

VEGA TECHNICAL SERVICES
Architectural, Land Surveying and Civil Engineering CAD drafting

HOSWICK VISITOR CENTRE • SANDWICK • SHETLAND • ZE2 9HL
Tel: (01950) 431 502/279
Mob: 07770 854 578
E-mail: michael@vegatech.plus.com

Project: SCOTTISH SEA FARMS LIMITED CRYING TAING		Date Drawn: 18.6.12
Drawing Title: Location plan		Scale(s) @ A4: 1:50.000
Drawing Status: PLANNING	Drawing Number: 704 / 21.3	Revision: -

A4 Original

© Copyright Vega Technical Services (VTS)
No part of this document may be reproduced or transmitted in any form without the written permission of VTS. This document should not be relied on or used in circumstances other than those for which it was originally prepared and for which VTS was commissioned. VTS accepts no responsibility for this document to any other party other than the person by whom it was commissioned.

	Easting (m)	Northing (m)
NORTH	430,990. 946 60° 30′ 25.603	1180,515. 981 1° 26′ 15.302
EAST	431,070. 101 60° 30′ 20.329	1180,353. 480 1° 26′ 10.205
SOUTH-EAST	431,060. 212 60° 30′ 19.530	1180,328. 675 1° 26′ 10.867
SOUTH-EAST	430,918. 387 60° 30′ 17.496	1180,264. 535 1° 26′ 20.198
SOUTH-WEST	430,891. 343 60° 30′ 17.759	1180,272. 442 1° 26′ 21.996
WEST	430,810. 804 60° 30′ 23.044	1180,435. 275 1° 26′ 27.154

LEASE AREA
(delineated in BLUE)

	Easting (m)	Northing (m)
NORTH	430,987. 428 60° 30′ 25.375	1180,508. 925 1° 26′ 15.536
EAST	431,063. 494 60° 30′ 20.307	1180,352. 766 1° 26′ 10.638
SOUTH-EAST	431,055. 162 60° 30′ 19.634	1180,331. 870 1° 26′ 11.196
SOUTH-EAST	430,918. 842 60° 30′ 17.644	1180,269. 124 1° 26′ 20.165
SOUTH-WEST	430,893. 690 60° 30′ 17.878	1180,276. 144 1° 26′ 21.810
WEST	430,816. 446 60° 30′ 22.947	1180,432. 329 1° 26′ 26.785

MOORING CONTAINMENT AREA
(delineated in RED)

SCOTTISH GOVERNMENT
Application Ref No: FFR/ZET/013
APPROVED by Scottish Ministers (subject to the conditions of the attached permission)
4/4/2013 [redacted]

Scottish Sea Farms

VEGA TECHNICAL SERVICES
Architectural, Land Surveying and Civil Engineering CAD drafting
HOSWICK VISITOR CENTRE • SANDWICK • SHETLAND • ZE2 9HL
Tel: (01950) 431 502/279
Mob: 07770 854 578
E-mail: michael@vegatech.plus.com

Project
SCOTTISH SEA FARMS LIMITED
CRYING TAING

Date Drawn
18.6.12

Scale(s) @ A4
N/A

Drawing Title
Site co-ordinates

Drawing Status
PLANNING

Drawing Number
704 / 21.4

Revision
-