marine scotland
Aquaculture Planning Policy

[redacted]
E: fishfarmreview@scotland.gsi.gov.uk

The Scottish Government

Scottish Sea Farms Ltd
Blackness Pier
Scalloway
Shetland Islands
ZE1 0TQ

25 June 2014

Dear Sirs

GRANT OF PLANNING PERMISSION

The Scottish Ministers, having considered your application dated 16 October 2012, hereby grant planning permission under section 31A of the Town and Country Planning (Scotland) Act 1997 (as amended).

APPLICANT:	Scottish Sea Farms Ltd
APPLICATION No:	FFR/ZET/057
NAME / LOCATION OF DEVELOPMENT:	Mangaster Inner, Mangaster Voe, Shetland Islands Position: 60^0 24' 54.096N - 1^0 24' 09.241W
NATURE OF DEVELOPMENT:	10 no 90m circumference and a feed barge. For the cultivation of atlantic salmon.

This is subject to the development being in accordance with the plans submitted and attached hereto as stamped and approved, and to the attached conditions.

Yours faithfully,

[redacted]

Bridget Kelly

SCOTTISH GOVERNMENT PLANNING PERMISSION No FFR/ZET/057

SCHEDULE OF CONDITIONS

Condition 1

Subject to Conditions 2 and 3 the equipment shall be as set out in the application and submitted plans and the site operator shall operate the development in accordance with the provisions of the application, submitted plans and all supporting information.

Reason: To ensure that the appropriate mitigation measures, strategies and procedures detailed in the application are implemented in continuing to operate this site.

Condition 2

In the event of equipment falling into disrepair or becoming damaged, adrift, stranded, abandoned or sunk in such a manner as to cause an obstruction or danger to navigation, suck works (including lighting, buoying, raising, repairing, moving or destroying the whole or any part of that equipment) as may be needed to remove the obstruction or danger to navigation must be carried out.

Reason: In the interests of navigational safety.

Condition 3

The following navigational lights shall be provided:

The extreme north west corner of the cage system shall be marked by a yellow pole 2 metres in height and 1 metre above all cage obstructions, exhibiting a yellow flashing light and yellow multiplication cross topmark. The pole shall be at least 75mm in diameter, and the light characteristic shall be Flash 5 Yellow every 5 seconds (Fl Y 5s), range 2 nautical miles.

The feed barge shall exhibit a fixed white light visible all around the horizon, range 2 nautical miles.

The full cage containment area shall be marked by high visibility buoys.

Reason: To secure safe navigation and to comply with the guidelines laid down by the Northern Lighthouse Board.

INFORMATIVE

The Aquatic Animal Health (Scotland) Regulations 2009 requires the authorisation of all Aquaculture Production Businesses (APB's) in relation to animal health requirements for aquaculture animals and products thereof, and on the prevention and control of certain diseases in aquatic animals. The authorisation procedure is undertaken on behalf of the Scottish Ministers by the Fish Health Inspectorate (FHI) at Marine Scotland Marine Laboratory. To apply for authorisation for an APB or to amend details of an existing APB or any site that an APB is authorised to operate at, you are advised to contact the FHI as follows: Fish Health Inspectorate, Marine Scotland Marine Laboratory, PO Box 101, 375 Victoria Road, Aberdeen, AB11 9DB. Tel: 01224 295525; Email: ms.fishhealth@scotland.gsi.gov.uk

All marine farms, whether finfish, shellfish or algal, are required to apply for a marine licence under Part 4 of the Marine (Scotland) Act 2010. To apply for a marine licence, or to amend details of an existing marine licence (formally Coast Protection Act 1949 – Section 34 consent), please visit the Scottish Government's website at http://www.scotland.gov.uk/Topics/marine/Licensing/marine/Applications where application forms and guidance can be found. Alternatively you can contact the Marine Scotland Licensing Operations Team (MS-LOT) by emailing MS.MarineLicensing@Scotland.gsi.gov.uk; or calling 01224 295 579.

FFR/ZET/057 – Mangaster Inner, Shetland Islands

Site co-ordinates

Co-ordinates of site centre point

60° 24′ 54.096	1° 24′ 09.241	433007.000	1170277.000

Mooring containment area

Point 1	60° 24′ 57.599	1° 24′ 21.973	432811.236	1170383.610
Point 2	60° 24′ 57.599	1° 23′ 55.731	433212.706	1170387.243
Point 3	60° 24′ 49.830	1° 23′ 55.731	433214.895	1170146.894
Point 4	60° 24′ 49.830	1° 24′ 19.748	432847.441	1170143.567
Point 5	60° 24′ 51.450	1° 24′ 19.748	432846.989	1170193.685
Point 6	60° 24′ 51.450	1° 24′ 21.973	432812.948	1170193.378

Feed barge co-ordinates

North	West	Easting	Northing
60° 24′ 53.568	1° 23′ 58.334	433174.014	1170262.188

SCOTTISH GOVERNMENT
Application Ref No: FFR/ZET/057
APPROVED by Scottish Ministers (subject to the conditions of the attached permission)
25/06/14 [redacted]

A4 Original

© Copyright Vega Technical Services (VTS)
No part of this document may be reproduced or transmitted in any form without the written permission of VTS. This document should not be relied on or used in circumstances other than those for which it was originally prepared and for which VTS was commissioned. VTS accepts no responsibility for this document to any other party other than the person by whom it was commissioned.

CAGE MOORING NOTES

1. Cage grid 100 x 250m, submerged 5m
2. Mooring bouys on 50 x 50m grid
3. 700kg anchors on each sides of site
4. 1000kg anchors on either ends of the site
5. 42mm steel ground chain
6. 40mm sea steel rope
7. 19mm long link galvanised steel chain to cages.

Ordnance Survey grid reference for mid-point of mooring containment area HU 330 702

	Easting (m)	Northing (m)
Point 1	432811.236 60° 24' 57.599	1170383.610 1° 24' 21.973
Point 2	433212.706 60° 24' 57.599	1170387.243 1° 23' 55.731
Point 3	433214.895 60° 24' 49.830	1170146.894 1° 23' 55.731
Point 4	432847.441 60° 24' 49.830	1170143.567 1° 24' 19.748
Point 5	432846.989 60° 24' 51.450	1170193.685 1° 24' 19.748
Point 6	432812.948 60° 24' 51.450	1170,199. 109 1° 24' 21.973

MOORING CONTAINMENT AREA
(delineated in RED)

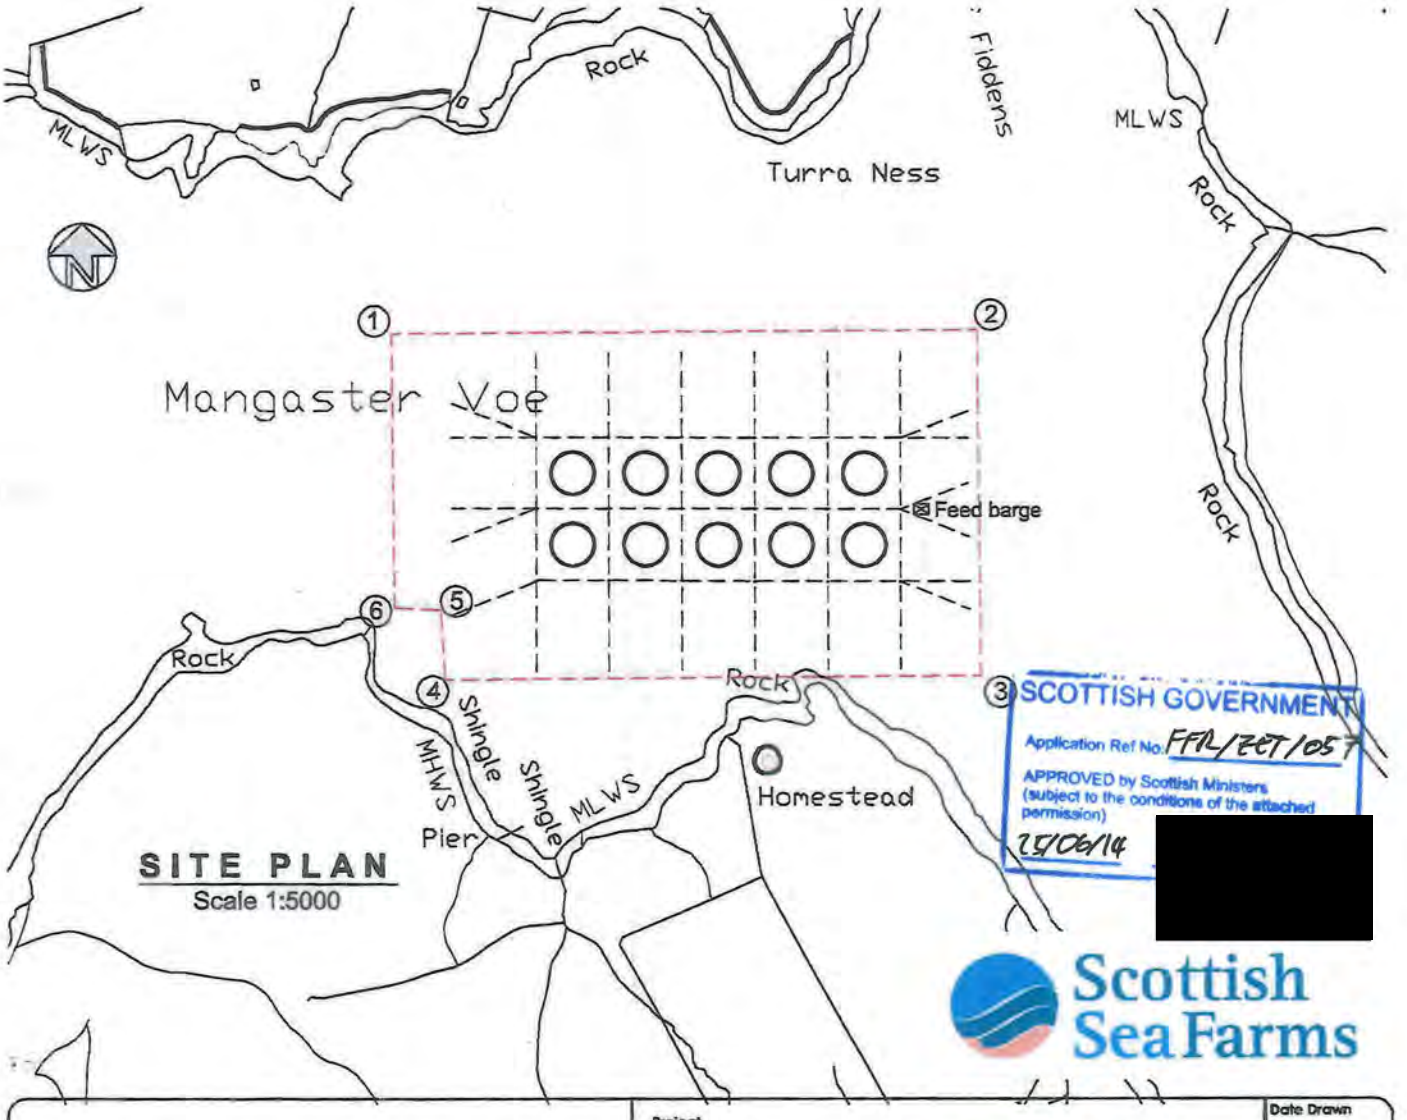

SITE PLAN
Scale 1:5000

VEGA TECHNICAL SERVICES
Architectural, Land Surveying and Civil Engineering CAD drafting
HOSWICK VISITOR CENTRE • SANDWICK • SHETLAND • ZE2 9HL
Tel: (01950) 431 502/279
Mob: 07770 854 578
E-mail: michael@vegatech.plus.com

Project
SCOTTISH SEA FARMS LIMITED
MANGASTER INNER

Drawing Title
Site plan

Date Drawn: 11.4.12
Scale(s) @ A4: 1:10.000

Drawing Status: PLANNING
Drawing Number: 704 / 16.1
Revision: B

A4 Original

© Copyright Vega Technical Services (VTS)
No part of this document may be reproduced or transmitted in any form without the written permission of VTS. This document should not be relied on or used in circumstances other than those for which it was originally prepared and for which VTS was commissioned. VTS accepts no responsibility for this document to any other party other than the person by whom it was commissioned.

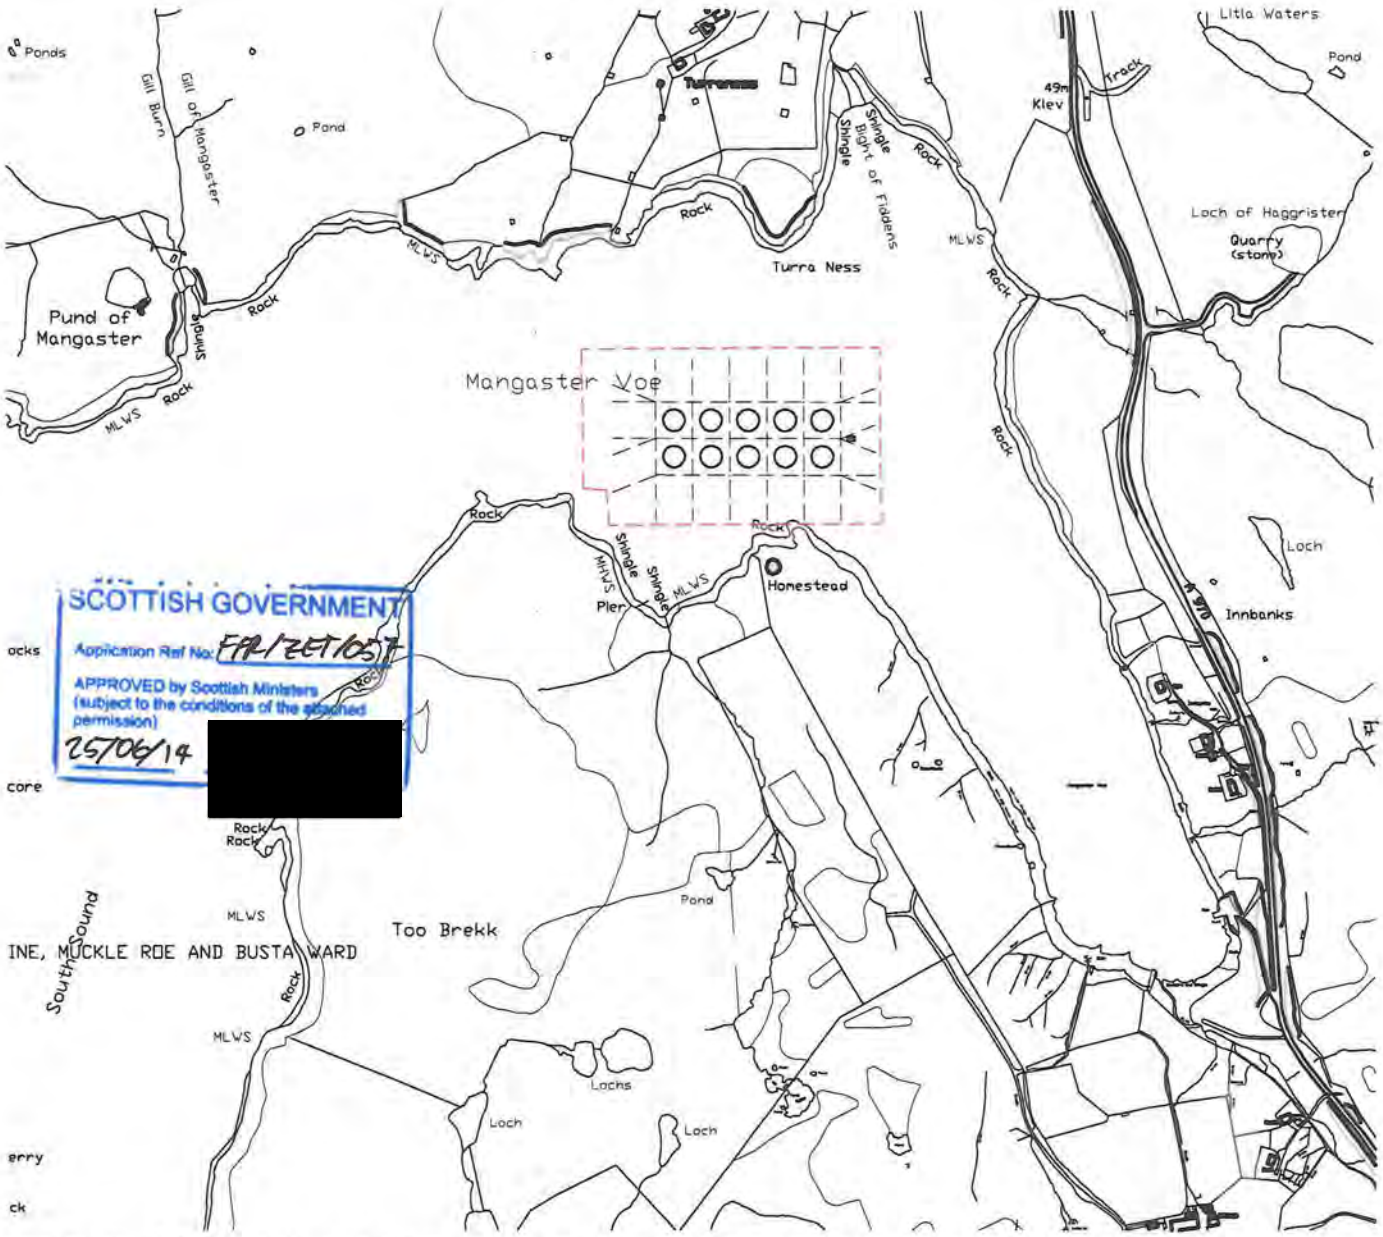

SCOTTISH GOVERNMENT
Application Ref No: FPR/2ET/057
APPROVED by Scottish Ministers (subject to the conditions of the attached permission)
25/06/14
[redacted]

yright 2012. All rights reserved. Licence number 100020449

LOCATION PLAN

Scale 1:10,000

Scottish Sea Farms

VEGA TECHNICAL SERVICES
Architectural, Land Surveying and Civil Engineering CAD drafting
HOSWICK VISITOR CENTRE • SANDWICK • SHETLAND • ZE2 9HL
Tel: (01950) 431 502/279
Mob: 07770 854 578
E-mail: michael@vegatech.plus.com

Project: SCOTTISH SEA FARMS LIMITED MANGASTER INNER		Date Drawn: 11.4.12
Drawing Title: Location plan		Scale(s) @ A4: 1:10,000
Drawing Status: PLANNING	Drawing Number: 704 / 16.2	Revision: A

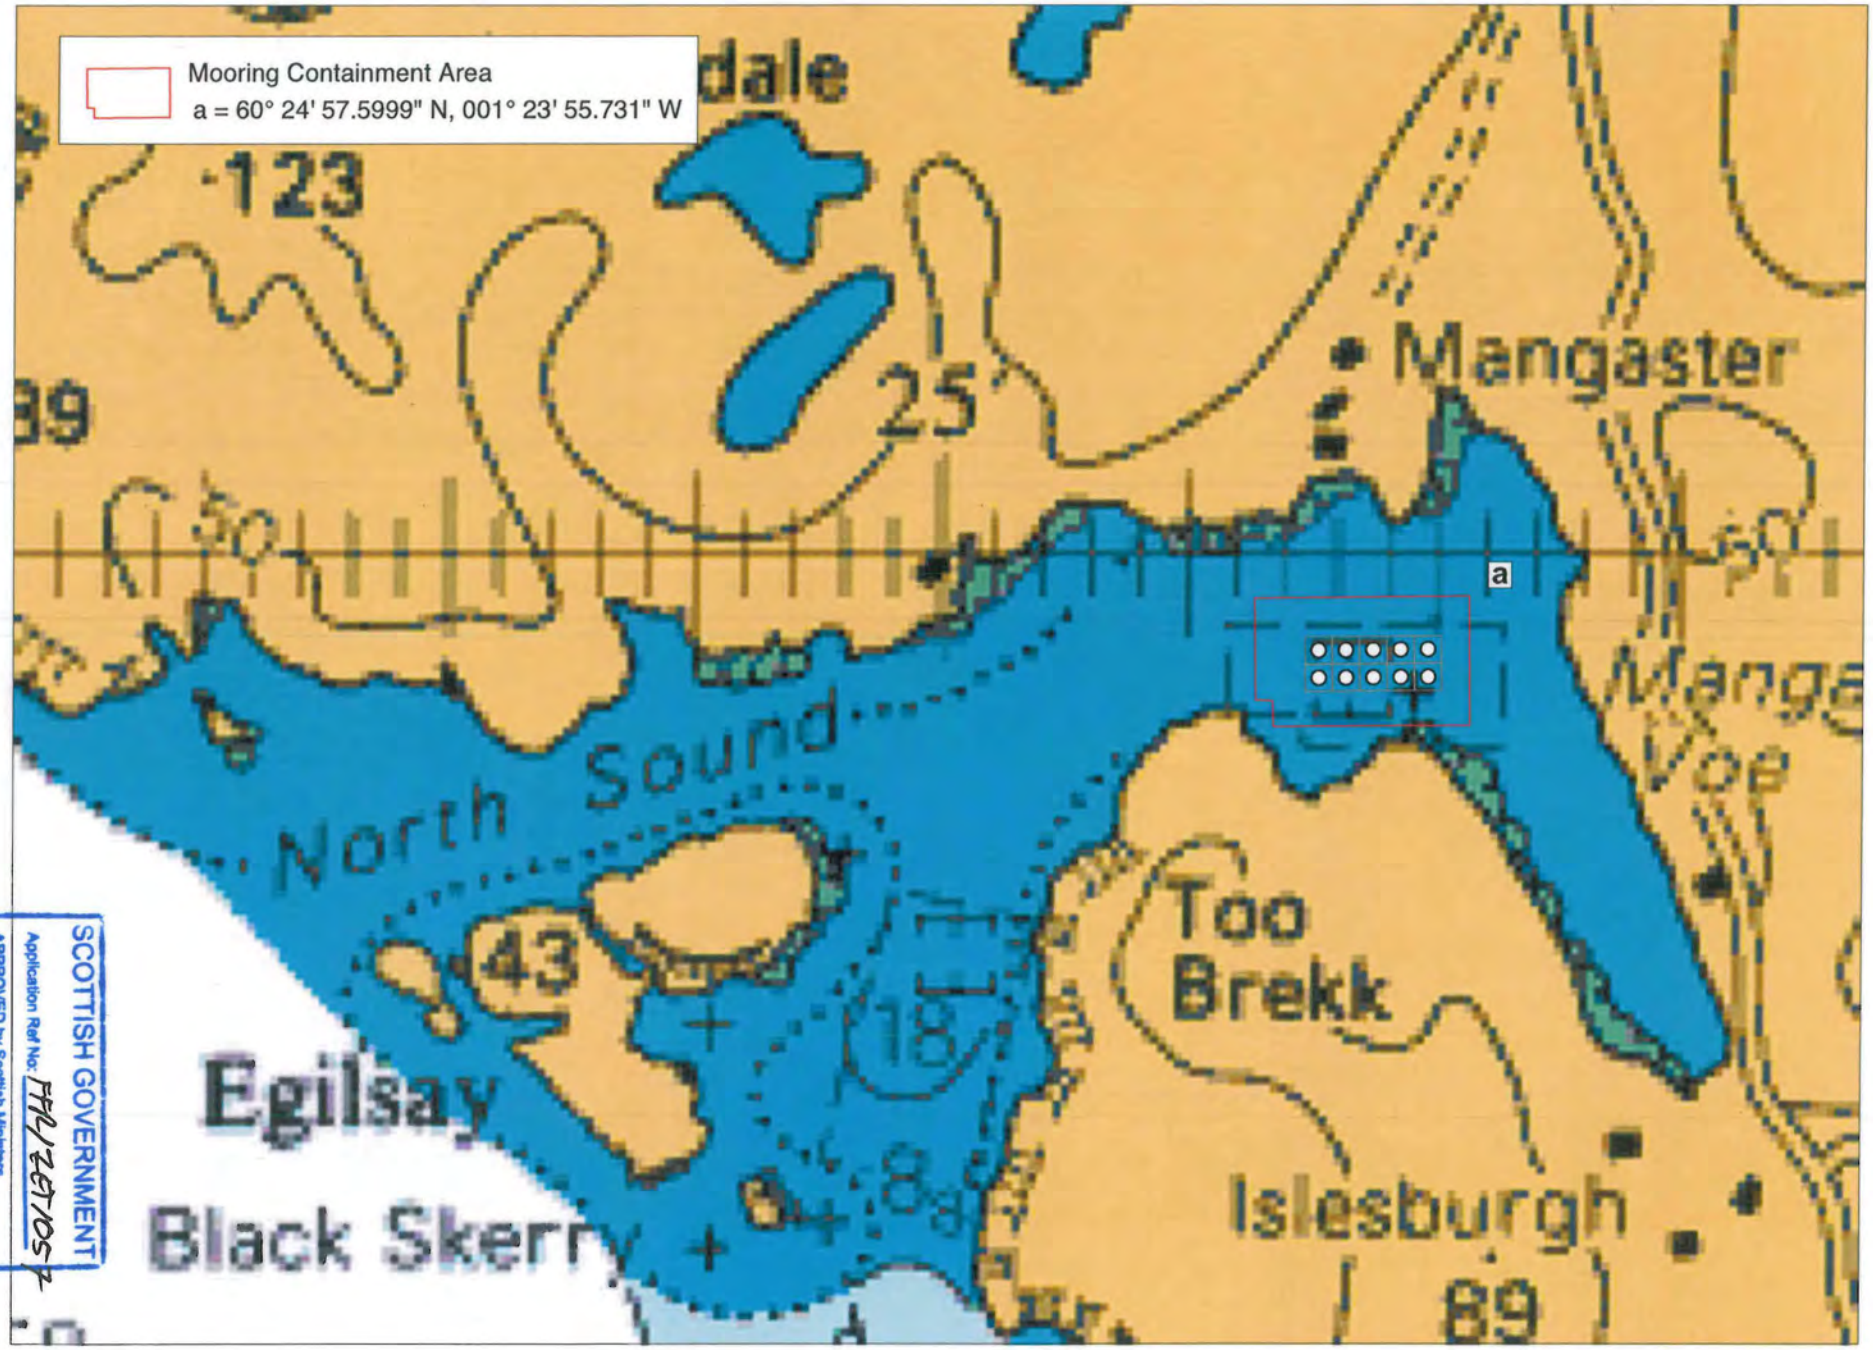

SCOTTISH GOVERNMENT
Application Ref No: FFL/2ET/105
APPROVED by Scottish Ministers
(subject to the conditions of the attached permission)
25/06/14

[redacted]