marinescotland
Aquaculture Planning Policy

[redacted]
E: fishfarmreview@scotland.gsi.gov.uk

The Scottish Government

Blueshell Mussels Ltd
Sparl
Brae
Shetland
ZE2 9QJ

29 January 2013

Dear Sirs

GRANT OF PLANNING PERMISSION

The Scottish Ministers, having considered your application dated 06 November 2012, hereby grant planning permission under section 31A of the Town and Country Planning (Scotland) Act 1997 (as amended).

APPLICANT:	Blueshell Mussels Ltd
APPLICATION No:	SFA/ZET/119
NAME / LOCATION OF DEVELOPMENT:	Kurkigarth, Olna Firth, Shetland position 60° 21' 16.92"N -1° 16' 59.82"W
NATURE OF DEVELOPMENT:	5 no twin-headline longlines approximate lengths: 1x 140m, 1x 156m, 1x 166m, 1x176m and 1x 190m, and associated moorings. To be used for cultivation of mussels.

This is subject to the development being in accordance with the plans submitted and attached hereto as stamped and approved, and to the attached conditions.

Yours faithfully

[redacted]

Kate Smith

ISO14001 at V.Q.
INVESTOR IN PEOPLE
POSITIVE ABOUT DISABLED PEOPLE

SFA/ZET/119: Kurkigarth, Olna Firth, Shetland

Site Co-ordinates

Co-ordinates of site centre point:
60° 21' 16.92"N -1° 16' 59.82"W

SCOTTISH GOVERNMENT
Application Ref No: SFA/ZET/119
APPROVED by Scottish Ministers (subject to the conditions of the attached permission)
29/1/2013
[redacted]

Co-ordinates of mooring boundary:
60° 21' 19.546" N -1° 17' 5.622" W
60° 21' 16.002" N -1° 16' 55.947" W
60° 21' 16.013" N -1° 16' 52.165" W
60° 21' 14.344" N -1° 16' 52.165" W
60° 21' 14.355" N -1° 16' 57.162" W
60° 21' 18.274" N -1° 17' 7.433" W

Co-ordinates of planning boundaries: As above

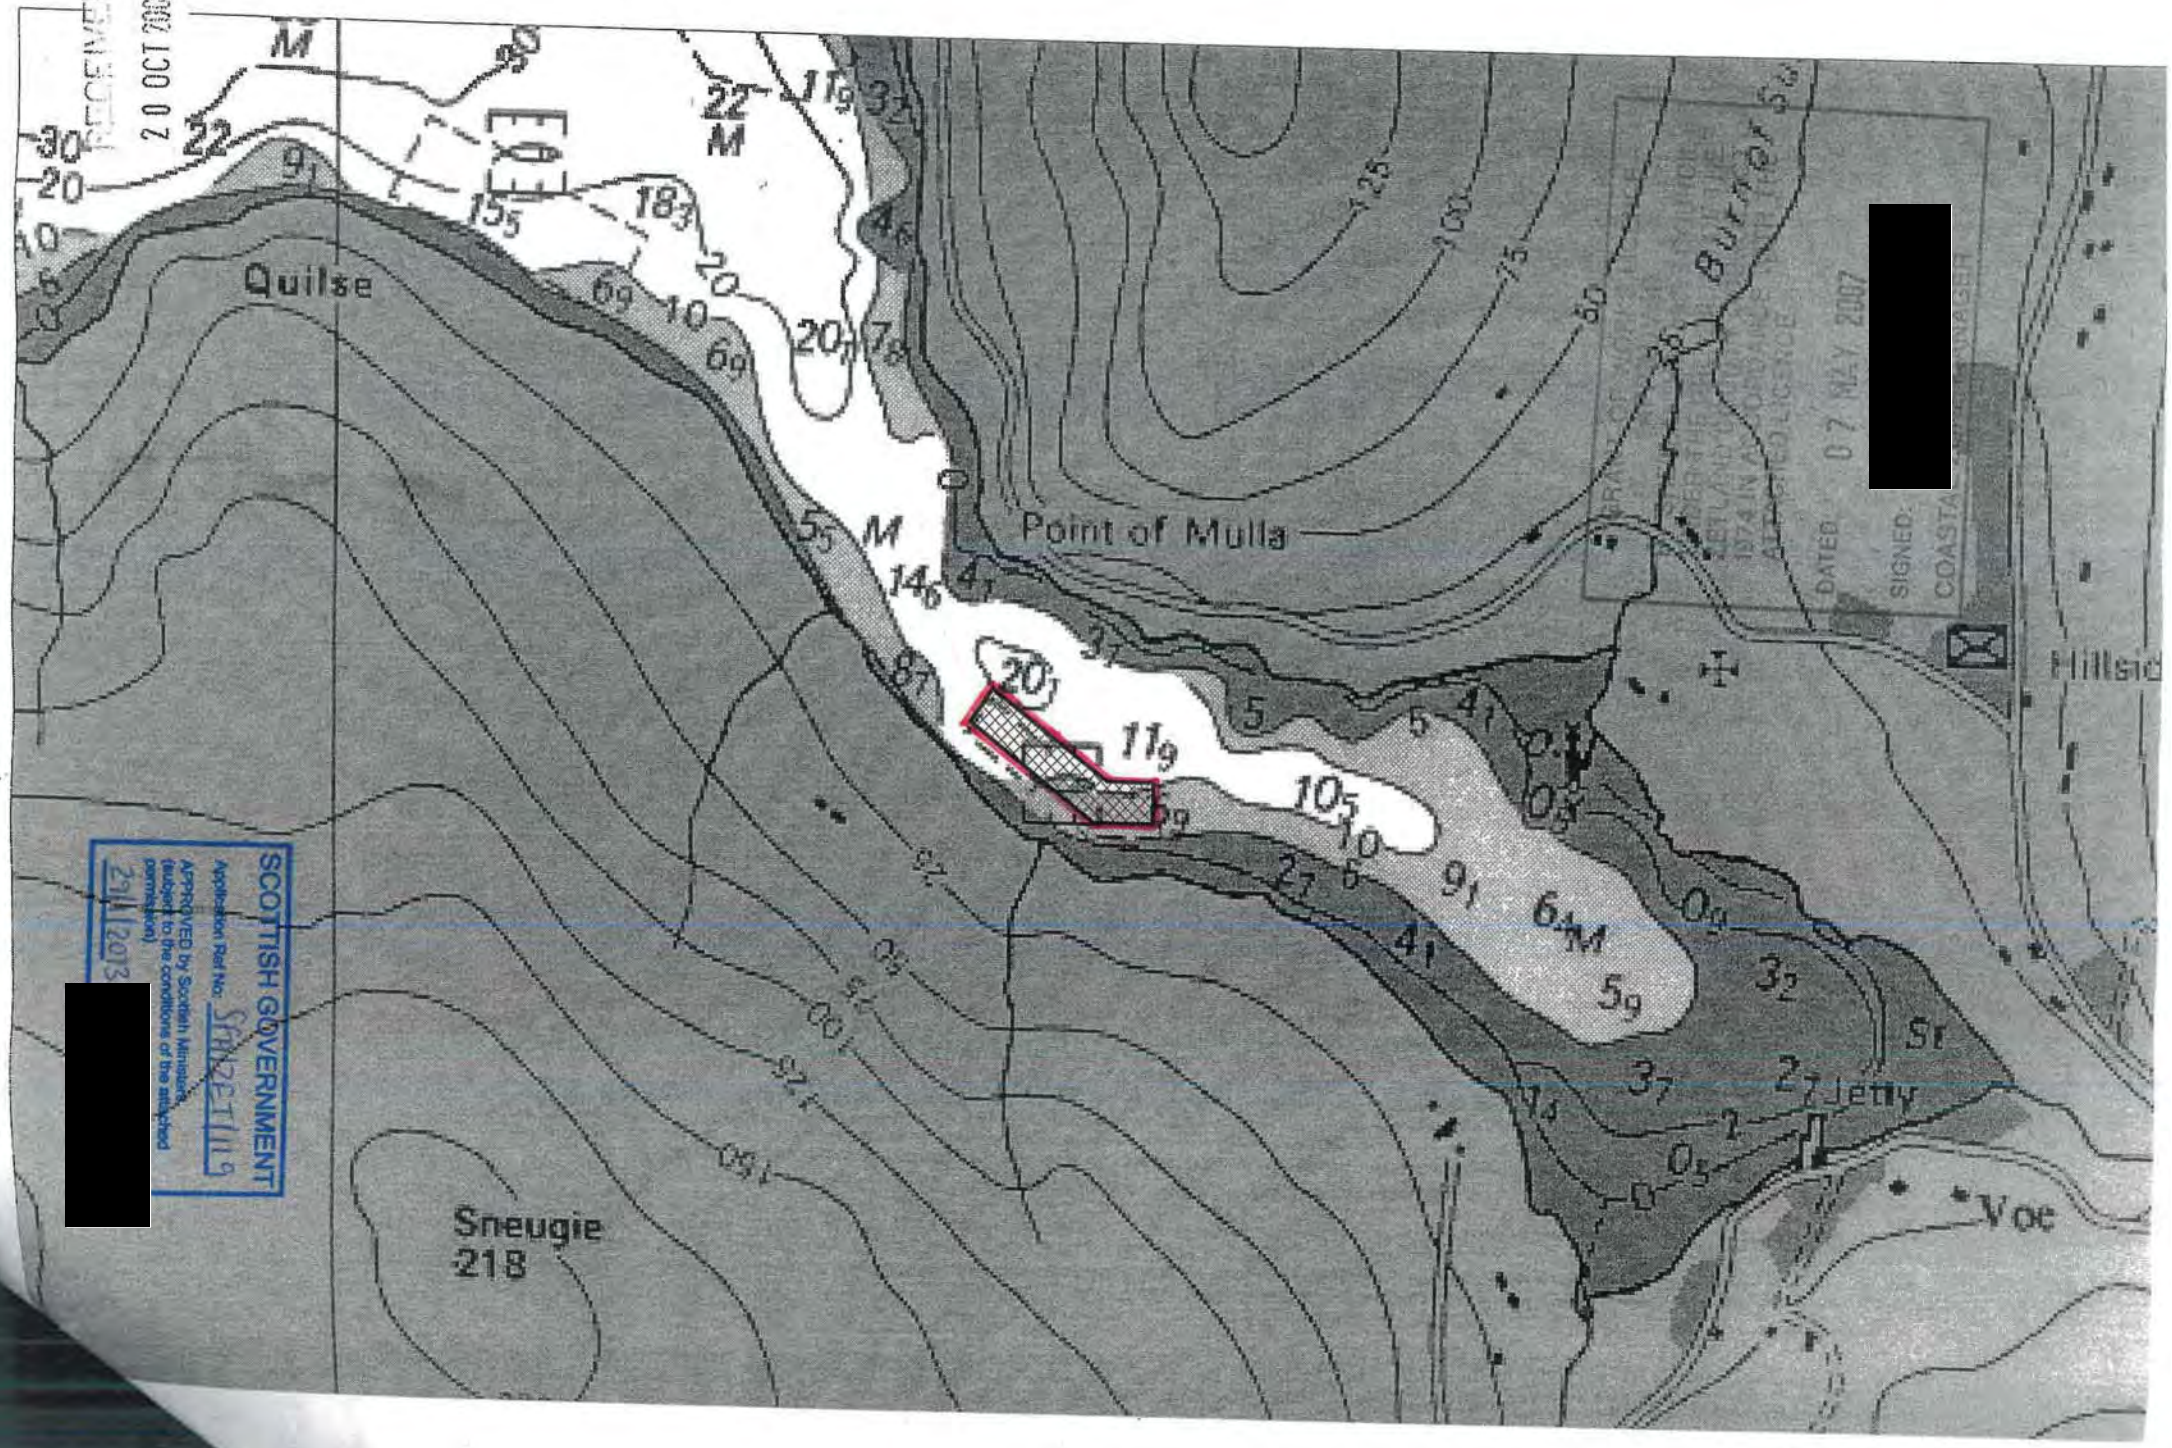
Quilse
Point of Mulla
Burn of Sa
Hillsid
Jetty
Voe
Sneugie
218
RECEIVED
20 OCT 2006
SCOTTISH GOVERNMENT
Application Ref No.
APPROVED by Scottish Ministers
(subject to the conditions of the attached permission)
29/11/2013
DATED: 07 MAY 2007
SIGNED:
COAST

RECEIVED
20 OCT 2006

→N

KURKIGARTH SITE.
32mm ROPE LONGLINES.
400ltr EXPLORA FLOATS.
250kg ANCHORS.
32 mm CHAIN

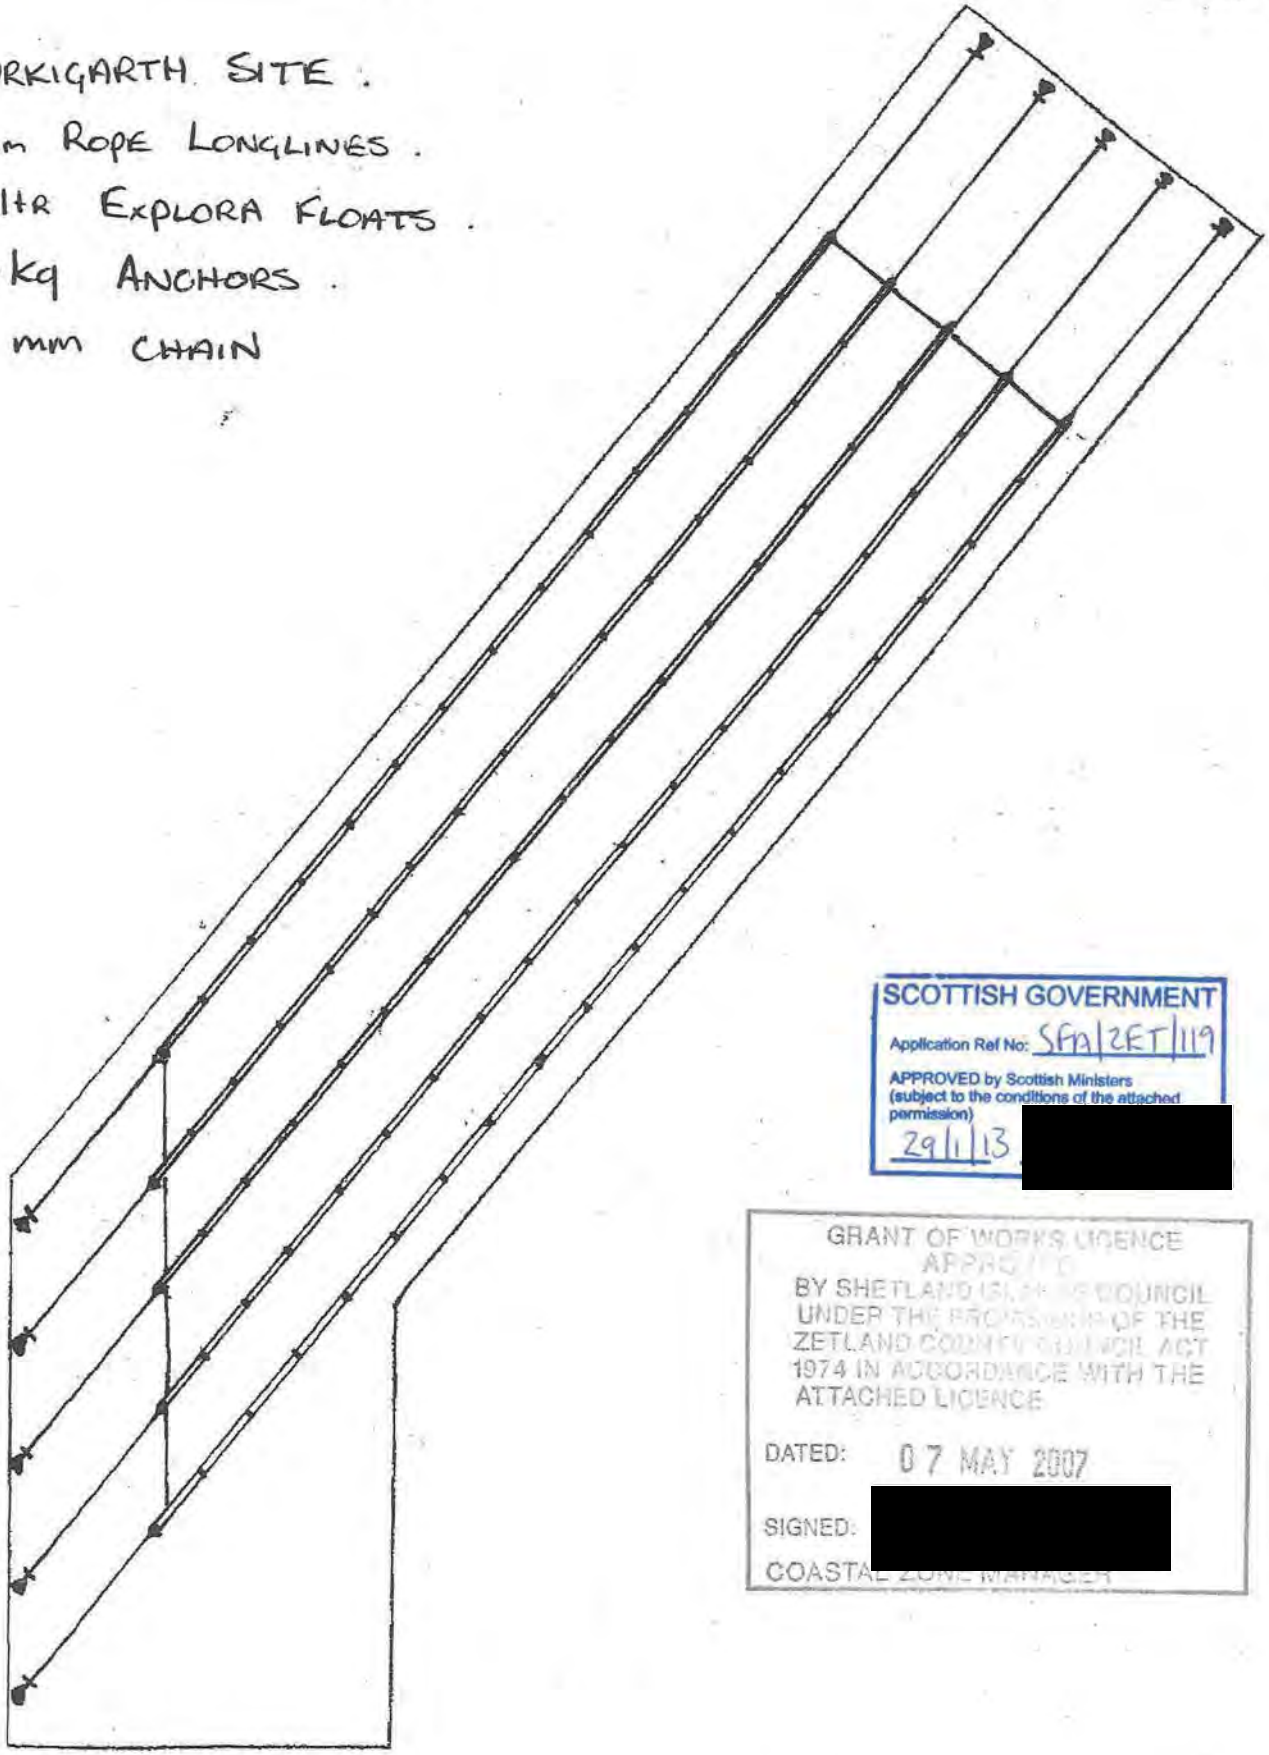

SCOTTISH GOVERNMENT
Application Ref No: SFA/ZET/119
APPROVED by Scottish Ministers (subject to the conditions of the attached permission)
29/1/13 [redacted]

GRANT OF WORKS LICENCE
APPROVED
BY SHETLAND ISLANDS COUNCIL UNDER THE PROVISIONS OF THE ZETLAND COUNTY COUNCIL ACT 1974 IN ACCORDANCE WITH THE ATTACHED LICENCE

DATED: 07 MAY 2007

SIGNED: [redacted]

COASTAL ZONE MANAGER

SCALE 1:1000

SCOTTISH GOVERNMENT PLANNING PERMISSION No SFA/ZET/119

SCHEDULE OF CONDITIONS

Condition 1

Subject to Conditions 2 and 3 the equipment shall be as set out in the application and submitted plans and the site operator shall operate the development in accordance with the provisions of the application, submitted plans and all supporting information.

Reason: To ensure that the appropriate mitigation measures, strategies and procedures detailed in the application are implemented in continuing to operate this site.

Condition 2

In the event of equipment falling into disrepair or becoming damaged, adrift, stranded, abandoned or sunk in such a manner as to cause an obstruction or danger to navigation, suck works (including lighting, buoying, raising, repairing, moving or destroying the whole or any part of that equipment) as may be needed to remove the obstruction or danger to navigation must be carried out.
Reason: In the interests of navigational safety.

Condition 3

The extreme northern and eastern corners of the site to be marked by means of a yellow conical shaped lightbuoy. The characteristics of the lights shall be Flash Yellow every five seconds (FL Y 5s) with a visible range of 2 nautical miles. The lightbuoy shall have a diameter of 1 metre at the waterline, a focal plane for the light of 2 metres above the water line and be fitted with a yellow multiplication cross topmark.
All buoys used to mark the extremities of the site shall be of high visibility type.

Reason: To ensure safe navigation within the area and to comply with the guidelines laid down by the Northern Lighthouse Board.