marinescotland

The Scottish Government

[redacted]
E: john.o'brien@scotland.gsi.gov.uk

Scottish Sea Farms Ltd
South Shian
Connell
Argyll
PA37 ISB

Your ref:
Our ref: FF/ORK/004

26 February 2010

Dear Sir or Madam

GRANT OF PLANNING PERMISSION

The Scottish Ministers, having considered your application, hereby grant planning permission under section 31A of the Town and Country Planning (Scotland) Act 1997 (as amended).

APPLICANT:	Scottish Sea Farms Ltd
APPLICATION NO:	FF/ORK/004
LOCATION OF DEVELOPMENT:	Veantrow Bay Site 3, Shapinsay, Orkney

This is subject to the development being in accordance with the plans submitted and attached hereto as stamped and approved, and to the attached conditions.

Yours sincerely

[redacted]

JOHN O'BRIEN
Head of Aquaculture Planning Policy

Scottish Sea Farms Veantrow Marine Farm 1:2500

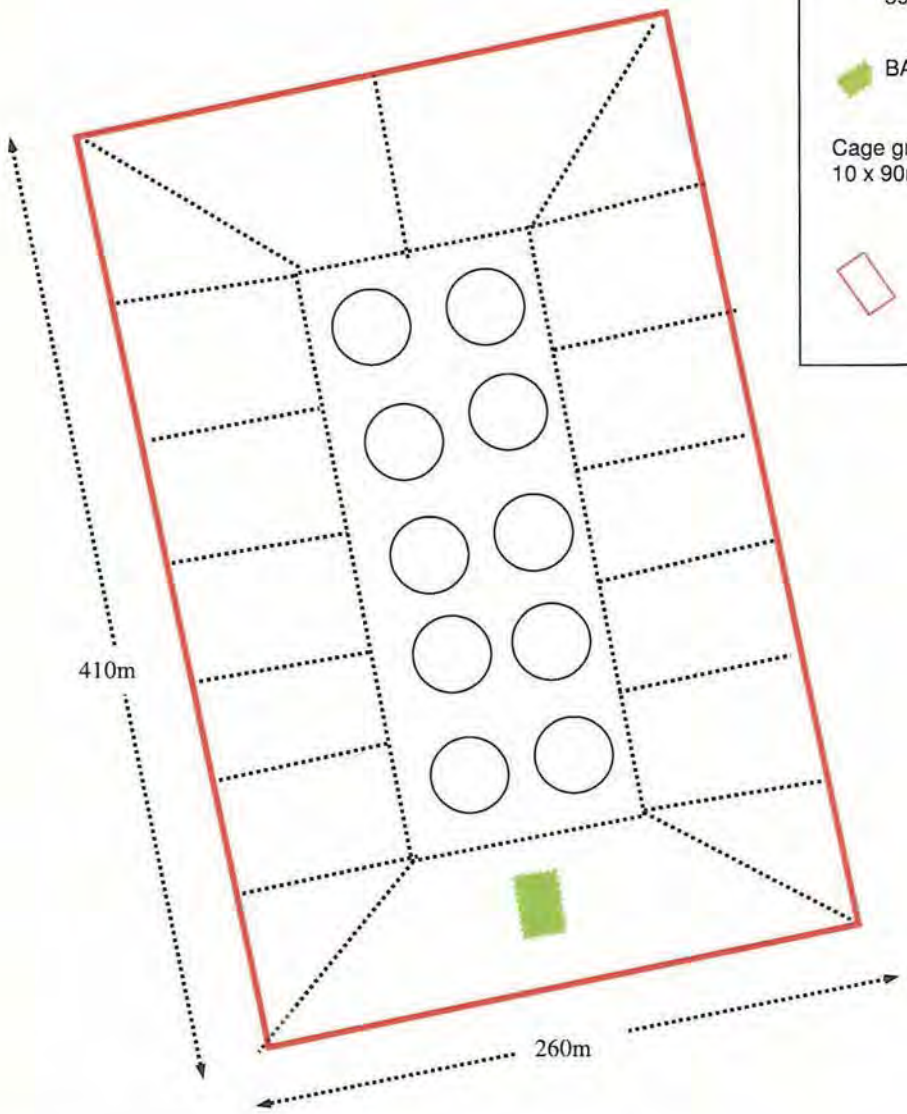

Cage grid NE corner
59 04.679 002 52.261

BARGE (96T Akva)

Cage grid 250 m x 100m
10 x 90m circular cages

Moorings containment area

North

Cage moorings :-

- 2 x 1T block or 350kg anchor,
- 20m 30mm galvanised steel ground chain
- 50m 32mm polyprop rope
- 10m 19mm galvanised steel chain to cage
- Total mooring length 60m

Coordinates given in Veantrow positions.doc

SCOTTISH GOVERNMENT
Application Ref No: FF/ARK/0040
APPROVED by Scottish Ministers (subject to the conditions of the attached permission)
26/2/10

[redacted]

THE CROWN ESTATE **ORKNEY ISLANDS** **ORDNANCE SURVEY REFERENCE: SHEET 6**

FF/ORK/004 Veantrow Bay

Location Plan

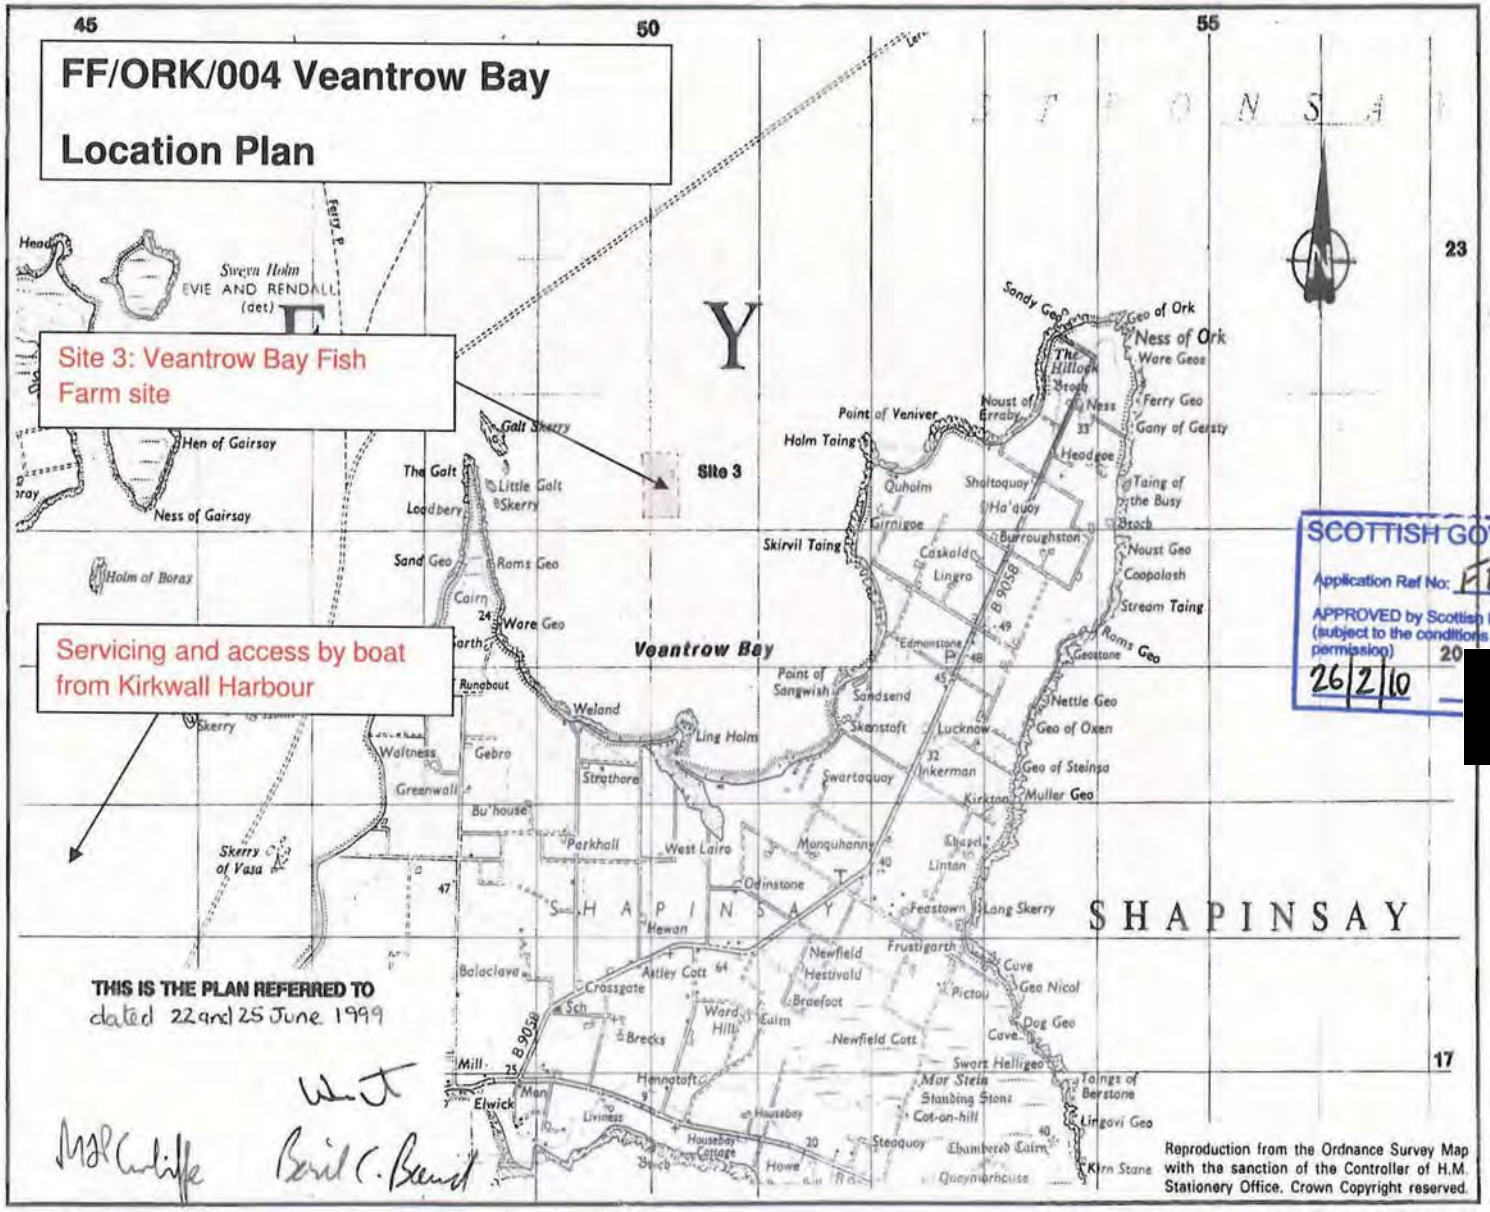

THIS IS THE PLAN REFERRED TO
dated 22 and 25 June 1999

SCOTTISH GOVERNMENT
Application Ref No: FF/ORK/004
APPROVED by Scottish Ministers (subject to the conditions of the attached permission) 20[redacted]
26/2/10

Reproduction from the Ordnance Survey Map with the sanction of the Controller of H.M. Stationery Office. Crown Copyright reserved.

Crown Estate Office
10 Charlotte Square
Edinburgh EH2 4DR

18 MAY 1999

SCALE: 1/50000

VEANTROW ADMIRALTY CHART EXTRACT OF SITE LOCATION

2 x 5 x 90m circular cages, feed barge and their moorings are enclosed within the red rectangle.

Crown lease area indicated in black

Positions and spot depths given in Veantrow Positions. Doc

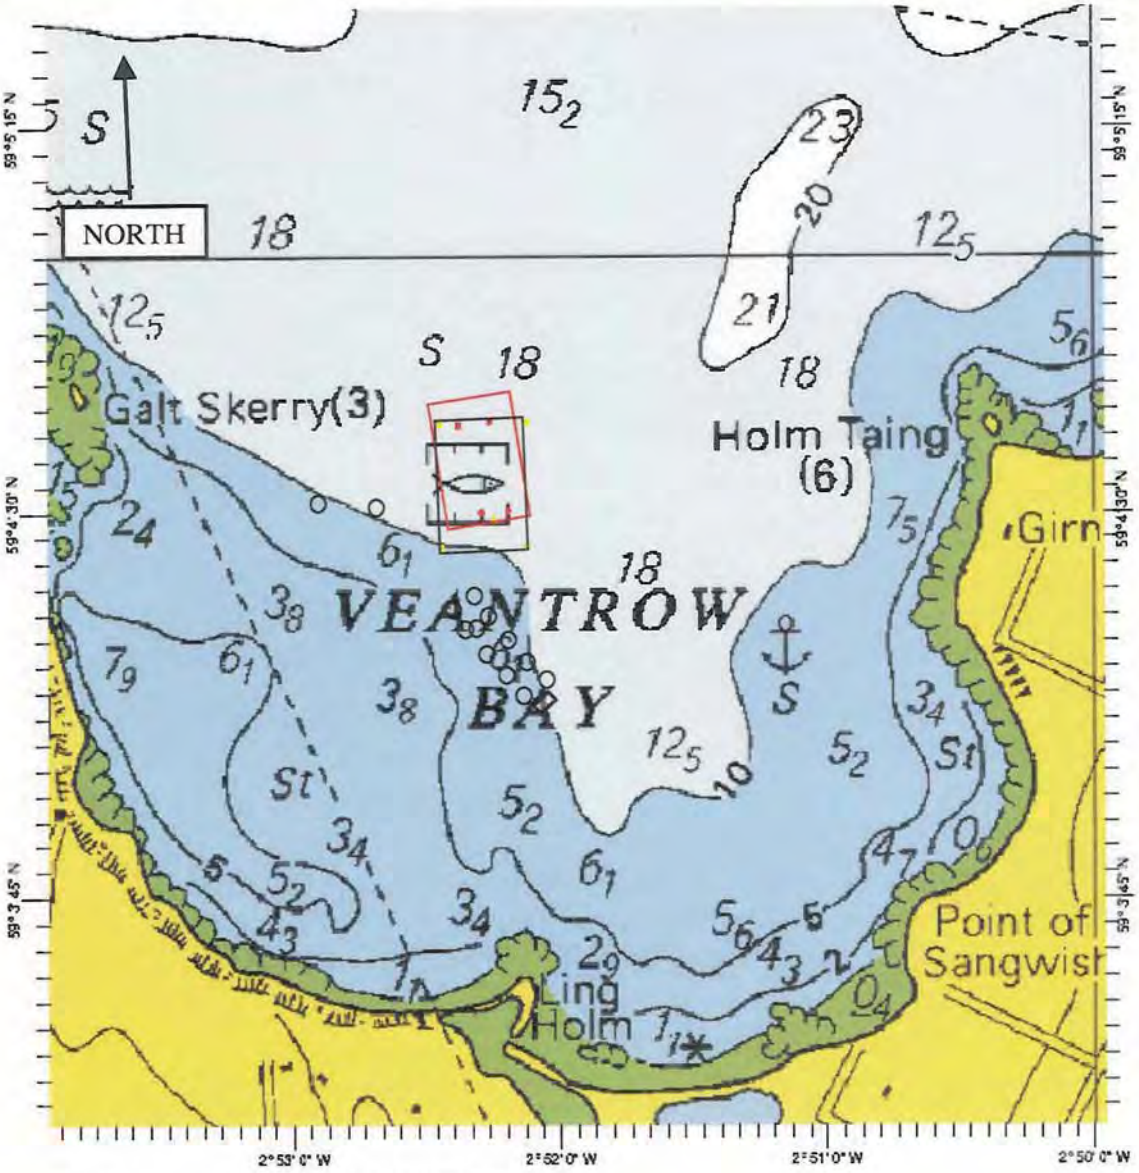

Chart Name: ORKNEY ISLANDS EASTERN SHEET
Chart ID: BA2250_1
Top Left: 59° 5' 49" N 2° 53' 55" W
Bottom Right: 59° 3' 18" N 2° 49' 57" W

® MAPTECH, INC.

SCOTTISH GOVERNMENT
Application Ref No: FF/ORK/004
APPROVED by Scottish Ministers (subject to the conditions of the attached permission)
26/2/10
[redacted]

Coordinates Veantrow WGS 84			
Position	**Latitude**	**Longitude**	**Depth m CD**
cage grid corner NW	59 04.672	002.52.378	17.8 m
cage grid corner NE	59 04.679	002 52.261	17.9 m
cage grid corner SE	59 04.537	002 52.210	13.9 m
cage grid corner SW	59 04.526	002 52.307	13.9 m
Extent of moorings NW	59 04.697	002 52.482	
Extent of moorings NE	59 04.731	002 52.200	
Extent of moorings SE	59 04.511	002 52.111	
Extent of moorings SW	59 04.482	002 52.382	
Feed Barge	59 04.515	002 52.258	
Present Crown lease NW	59 04.676	002 53.450	
Present Crown lease NE	59 04.678	002 52.126	
Present Crown lease SE	59 04.436	002 52.120	
Present Crown lease SW	59 04.433	002 52.444	

SCOTTISH GOVERNMENT
Application Ref No: FF/ORK/004
APPROVED by Scottish Ministers
(subject to the conditions of the attached permission)
26/2/10 [redacted]

SCHEDULE OF CONDITIONS

APPLICATION REFERENCE NO: FF/ORK/004

Condition 1

In the event of equipment falling into disrepair or becoming damaged, adrift, stranded, abandoned or sunk in such a manner as to cause an obstruction or danger to navigation, the developer shall carry out or make suitable arrangements for the carrying out of all measures necessary for lighting, buoying, raising, repairing moving or destroying, as appropriate, the whole or any part of the equipment so as to remove the obstruction or danger to navigation.

Reason: In the interests of navigational safety.

Condition 2

Properly tensioned green or black top nets are to be used on every cage to guard against predatory birds.

Reason: In the interests of protecting the natural heritage.